


SUBSTATION - GENERAL ARRANGEMENT PLAN

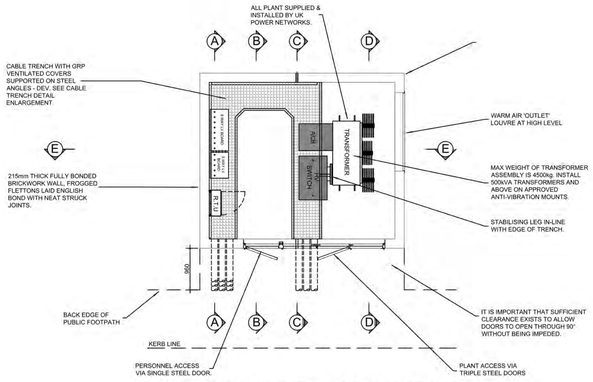


GRP GRATING & STEELWORK DETAIL




SETTING OUT DIMENSIONS



ELEVATIONS

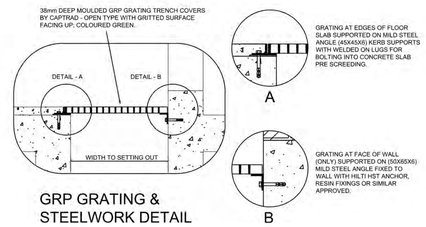


SECTION A - A

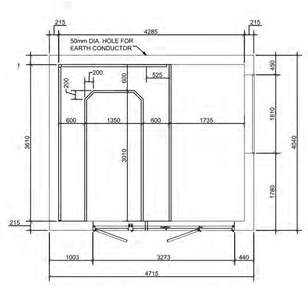


SECTION B - B

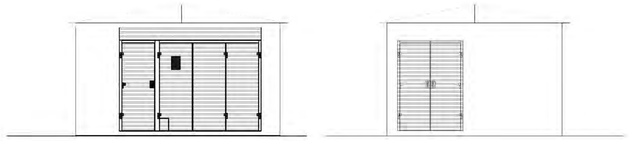


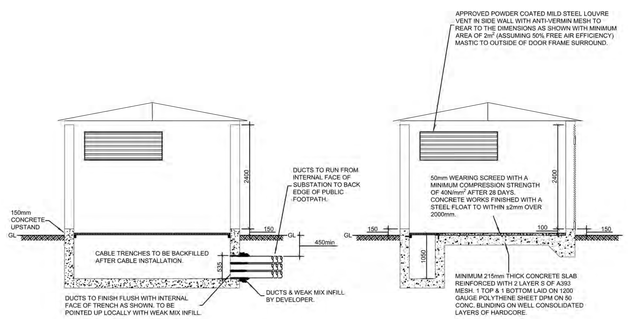PART SECTION C - C




SECTION D - D

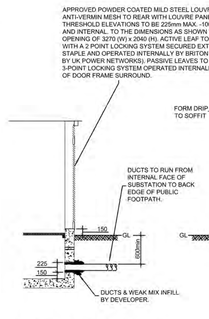


SECTION E - E

## 1 SUBSTATION DRAWINGS

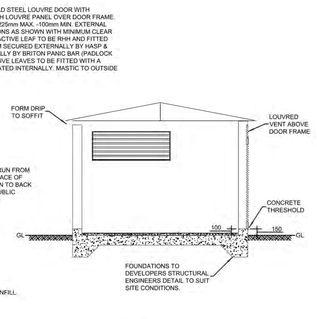1 : 50

WILL +PARTNERS

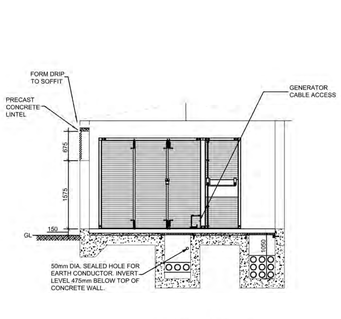HOLMES HOUSE
4 PEAR PLACE
LONDON
SE1 8BT
T 020 3034 0440
www.willandpartners.com

**A. NOTES**

1. Drawing indicates design intent only.
2. All information, areas, dimensions and datum levels are subject to detailed survey, detailed design and investigative work.
3. Do not scale from the drawing.
4. Report all discrepancies to the architect before proceeding.

This drawing is the property of WillandPartners Ltd. No disclosure or copy of it may be made without the written permission of WillandPartners Ltd.

**B. NOTES**

**C. REVISION**

| MARK | REVISION | DATE |
|---|---|---|
| T1 | STAGE 03-ISSUE 01 FOR INFORMATION REVISION | 01/11/2021 |
| T2 | ISSUE FOR INFORMATION - UPDATED SET ALL FLOORS | 17/12/2021 |
| T3 | ISSUE FOR PCSA | 18/11/2022 |
| T4 | ISSUE FOR PLANNING | 07/12/2022 |
| P1 | ISSUE FOR PRICING | 20/12/2022 |
| P2 | ISSUE FOR PRICING | 12/01/2023 |

Sheet Issue Date: **12/08/22**

**D. KEYPLAN**




SCALE 1:50

**E. CLIENT**

YMCA

**F. PROJECT**

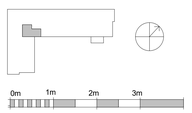**ONE YMCA**
PEAR TREE LANE
WELWYN GARDEN

**G. DRAWING DETAILS**

| | |
|---|---|
| Job Number | 047 |
| Scale | 1 : 50 |
| Drawn | CGH |
| Checked | KG |
| Approved | KG |

CDE STATUS

**For pricing**

**H. DRAWING**

**SUBSTATION**

P03-WPA-ZZ-00-DR-A :7008

PROJECT | AUTHOR | VOL | LEVEL | TYPE | ROLE | NUMBER

REVISION
**P2**

Project Status Issue Date

C:\Users\CarlHeintz\Documents\47-WPA-ZZ-ZZ-A-0001_Architecture_C_2023_carl.heintz.rvt

24/01/2023 11:51:19