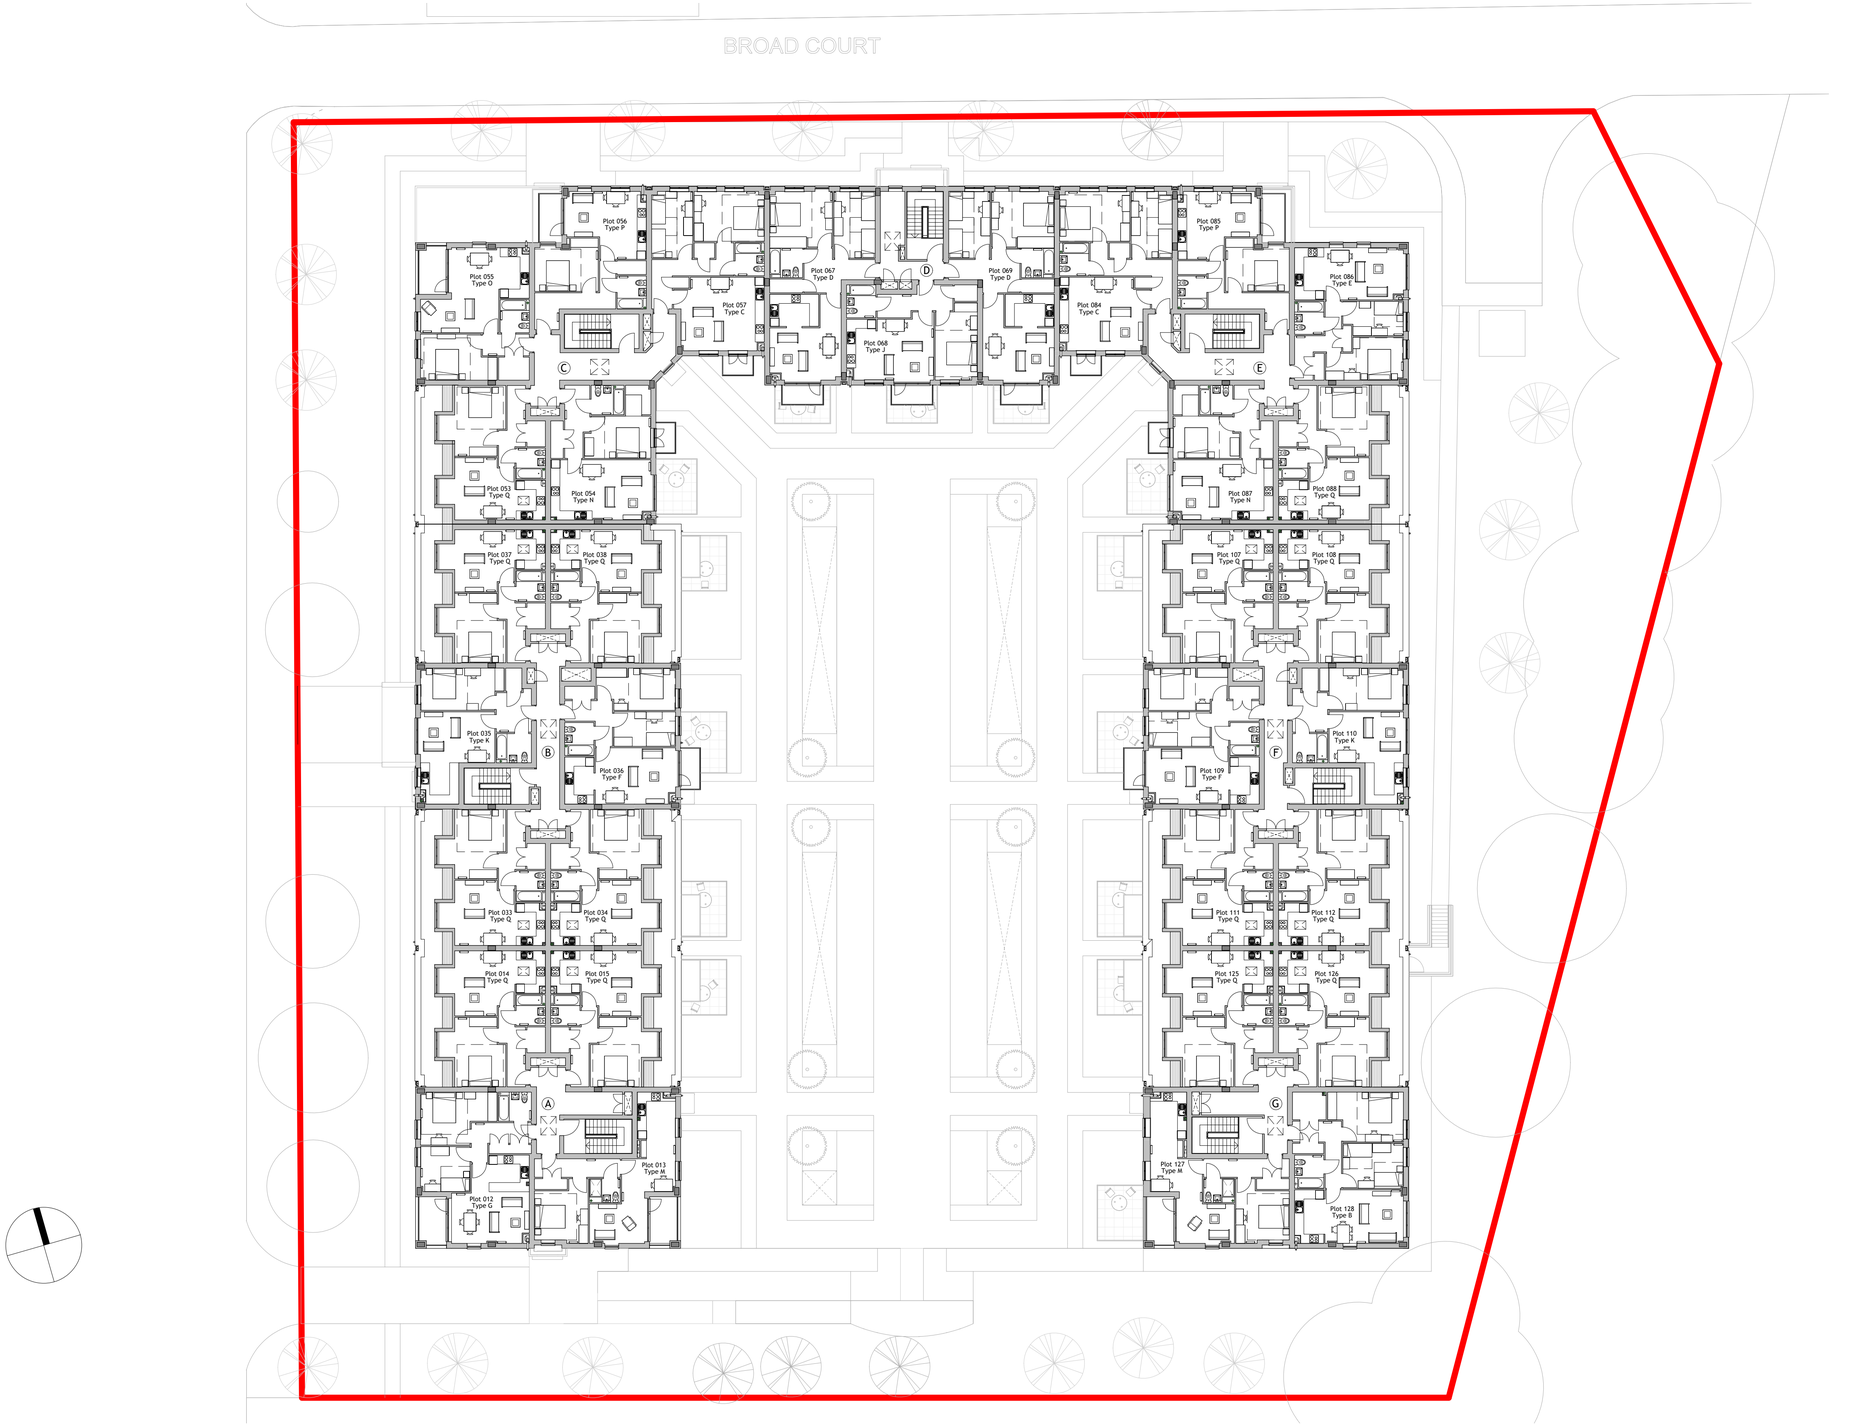

Third Floor Plan

1 : 200

2 0 2 4 6 8 10

SCALE 1:200 m

P1 Issued for Planning 21.11.19

Revision	Amendment	Date
JP	JD	JD
Drawn by	Reviewed by	Approved by
60193	SEPT 19	1 : 200 @ A1
MCB Number	Date Created	Scale @ A1

McBains

McBains Ltd
5th Fl, 26 Finsbury Square London EC2A 1DS
+44 (0)20 7786 7900 mcbains.co.uk

Client
Hightown Housing Association

Project
29 Broadwater Road
Welwyn Garden City

Drawing Title
Third Floor Plan

ARCHITECTURE

Drawing / Document Reference								Status	
BRW01 - MCB - ZZ - 03 - DR - A - 0302								D5 - P1	
Project Iden	Originator	Zone	Level	Type	Discipline	Number		Suitability	Revision