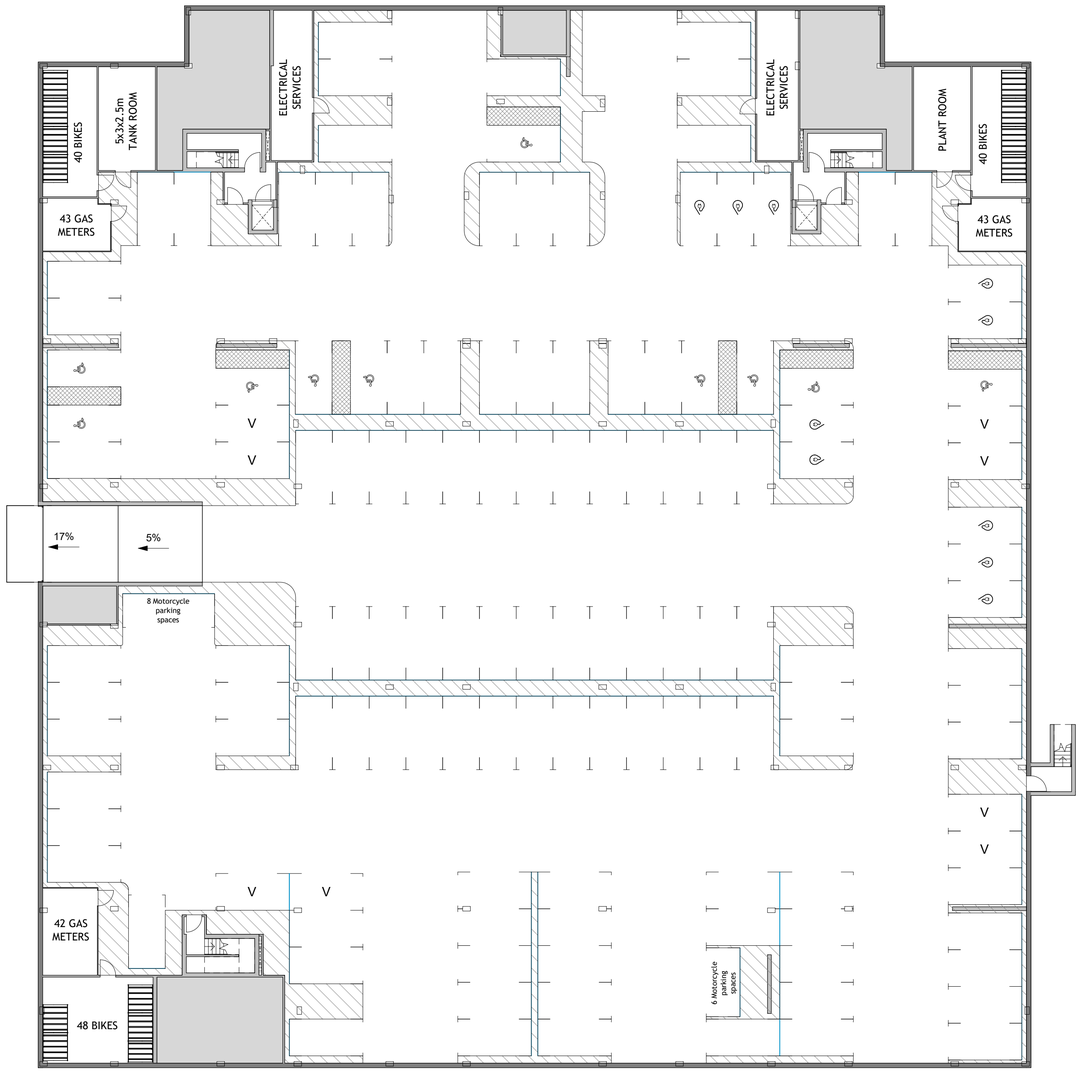

Basement Floor Plan

1 : 200

BASEMENT PLAN KEY

DISABLE PARKING SPACE

ELECTRIC CAR CHARGING POINT

VISITORS PARKING SPACE V

136 CAR PARKING SPACES

- 126 STANDARD PARKING SPACES 2.4m x 4.8m
- 10 DISABLE PARKING SPACES 3.0m x 4.8m

14 MOTORCYCLE PARKING SPACES

2 0 2 4 6 8 10
SCALE 1:200 m

Revision	Amendment	Date
P1	Issued for Planning	21.11.19

Drawn by	Reviewed by	Approved by
JP	JD	JD
MCB Number	Date Created	Scale @ A1
60193	SEPT 19	1 : 200 @ A1

McBains Ltd
5th Fl, 26 Finsbury Square London EC2A 1DS
+44 (0)20 7786 7900 mcbains.co.uk

Client
Hightown Housing Association

Project
29 Broadwater Road
Welwyn Garden City

Drawing Title
Basement Floor Plan

ARCHITECTURE

Drawing / Document Reference								Status	
BRW01	MCB	ZZ	B1	DR	A	0303		D5	P1
Project Iden	Originator	Zone	Level	Type	Discipline	Number		Suitability	Revision