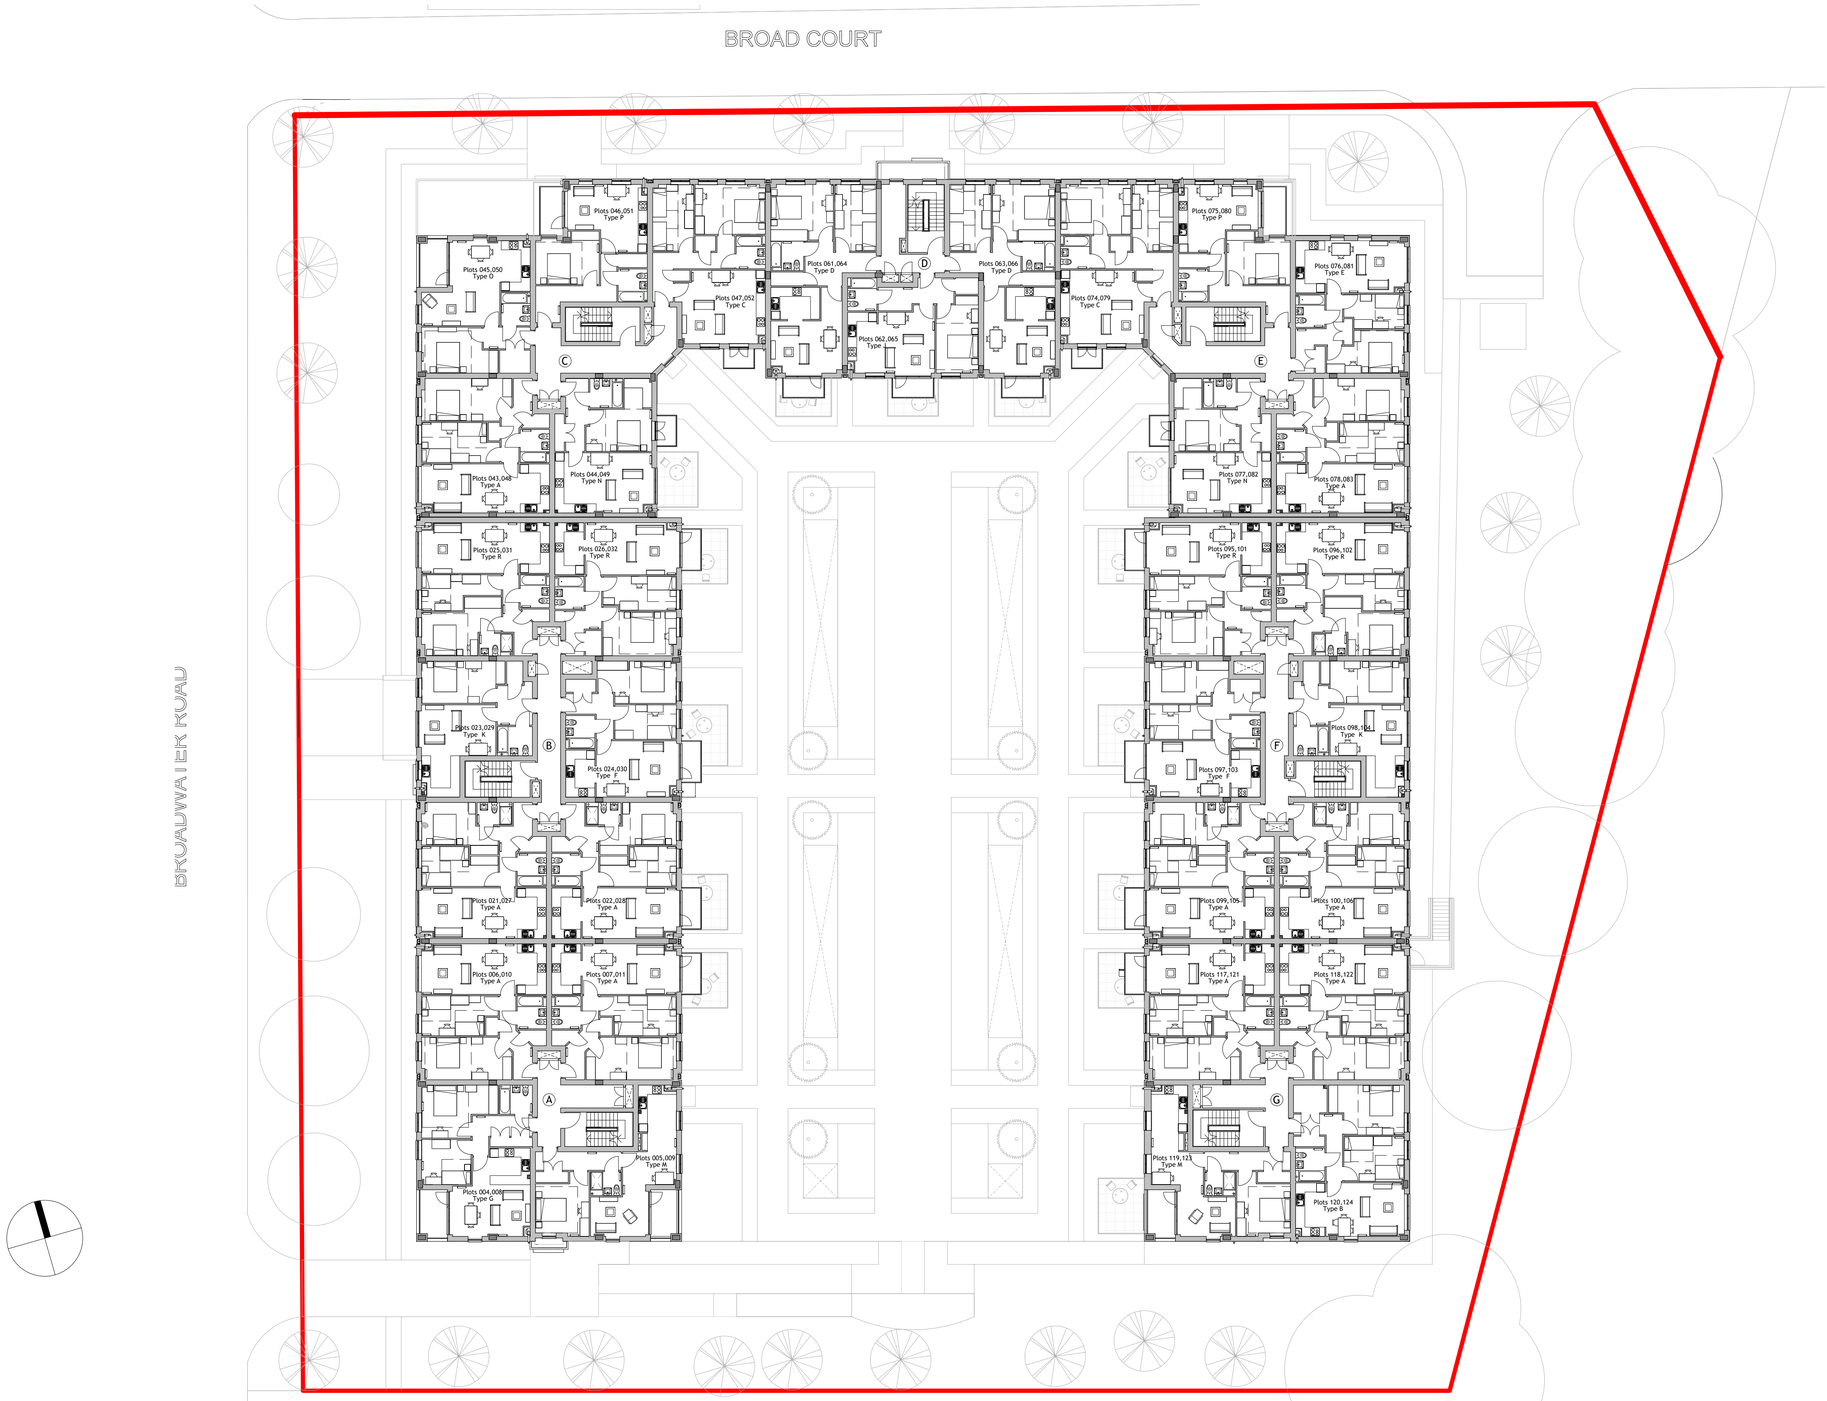

First & Second Floor Plan

1 : 200

2 0 2 4 6 8 10

SCALE 1:200 m

P1 Issued for Planning		21.11.19
Revision	Amendment	Date
JP	JD	JD
Drawn by	Reviewed by	Approved by
60193	SEPT 19	1 : 200 @ A1
MCB Number	Date Created	Scale @ A1

McBains

McBains Ltd
5th Fl, 26 Finsbury Square London EC2A 1DS
+44 (0)20 7786 7900 mcbains.co.uk

Client
Hightown Housing Association

Project
29 Broadwater Road
Welwyn Garden City

Drawing Title
First & Second Floor Plan

ARCHITECTURE

Drawing / Document Reference								Status	
BRW01 -	MCB -	ZZ -	ZZ -	DR -	A	-	0301	D5 -	P1
Project Iden	Originator	Zone	Level	Type	Discipline		Number	Suitability	Revision