A4

# Elevation Plan

1:50

## 21C Broadwater Road

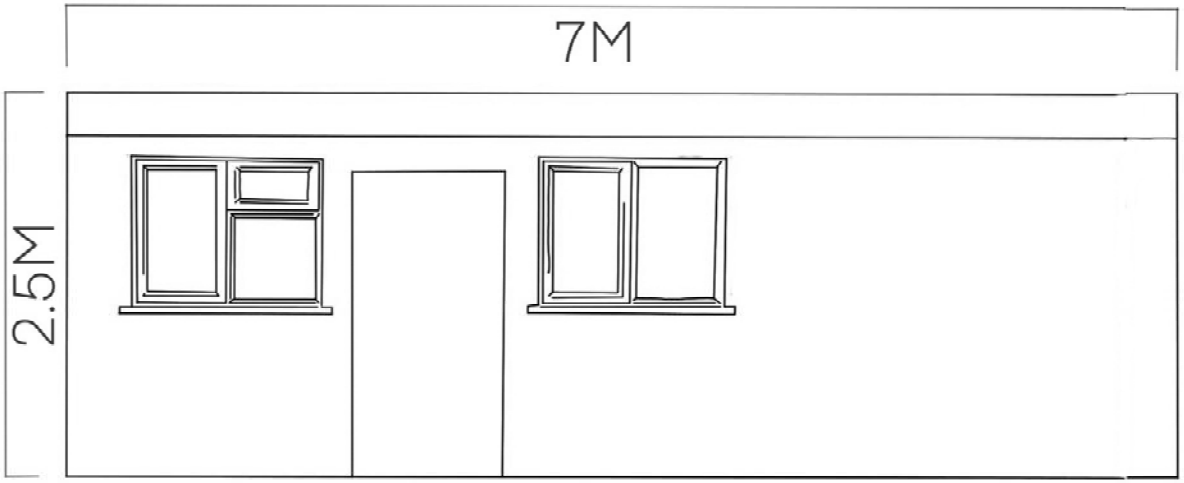


*Elevation as exsting*
No changes to be made

Front

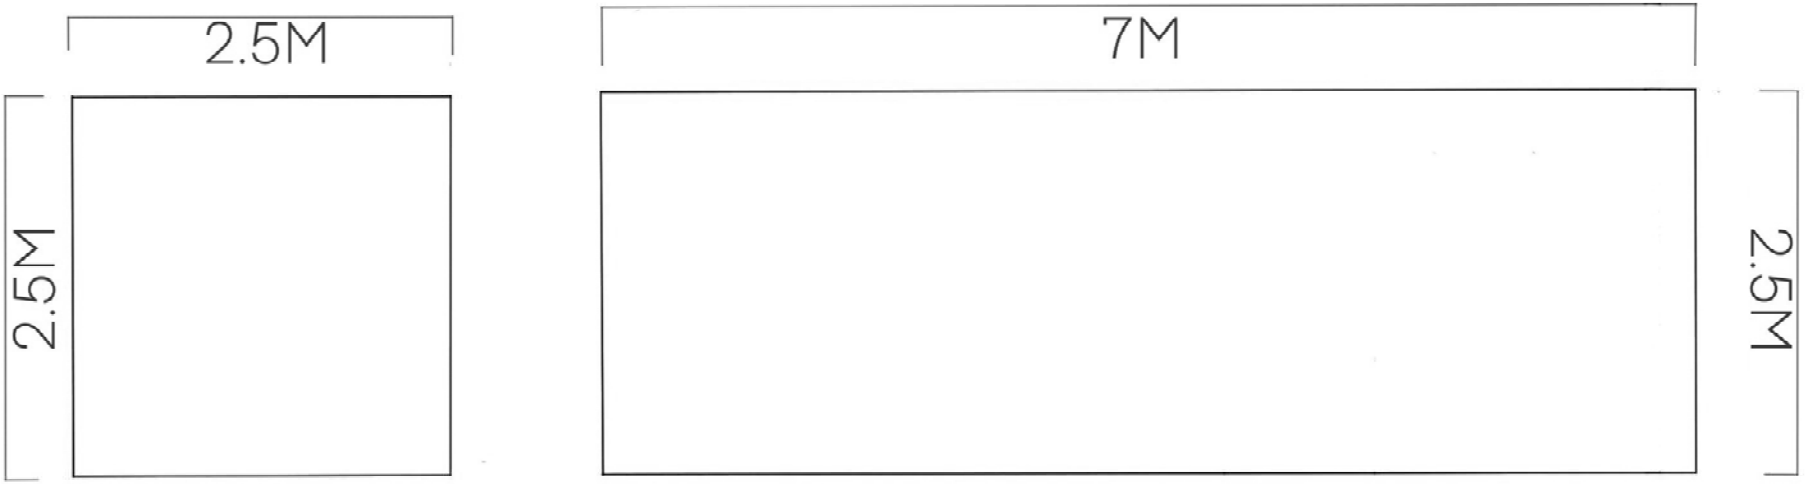


Side

Rear