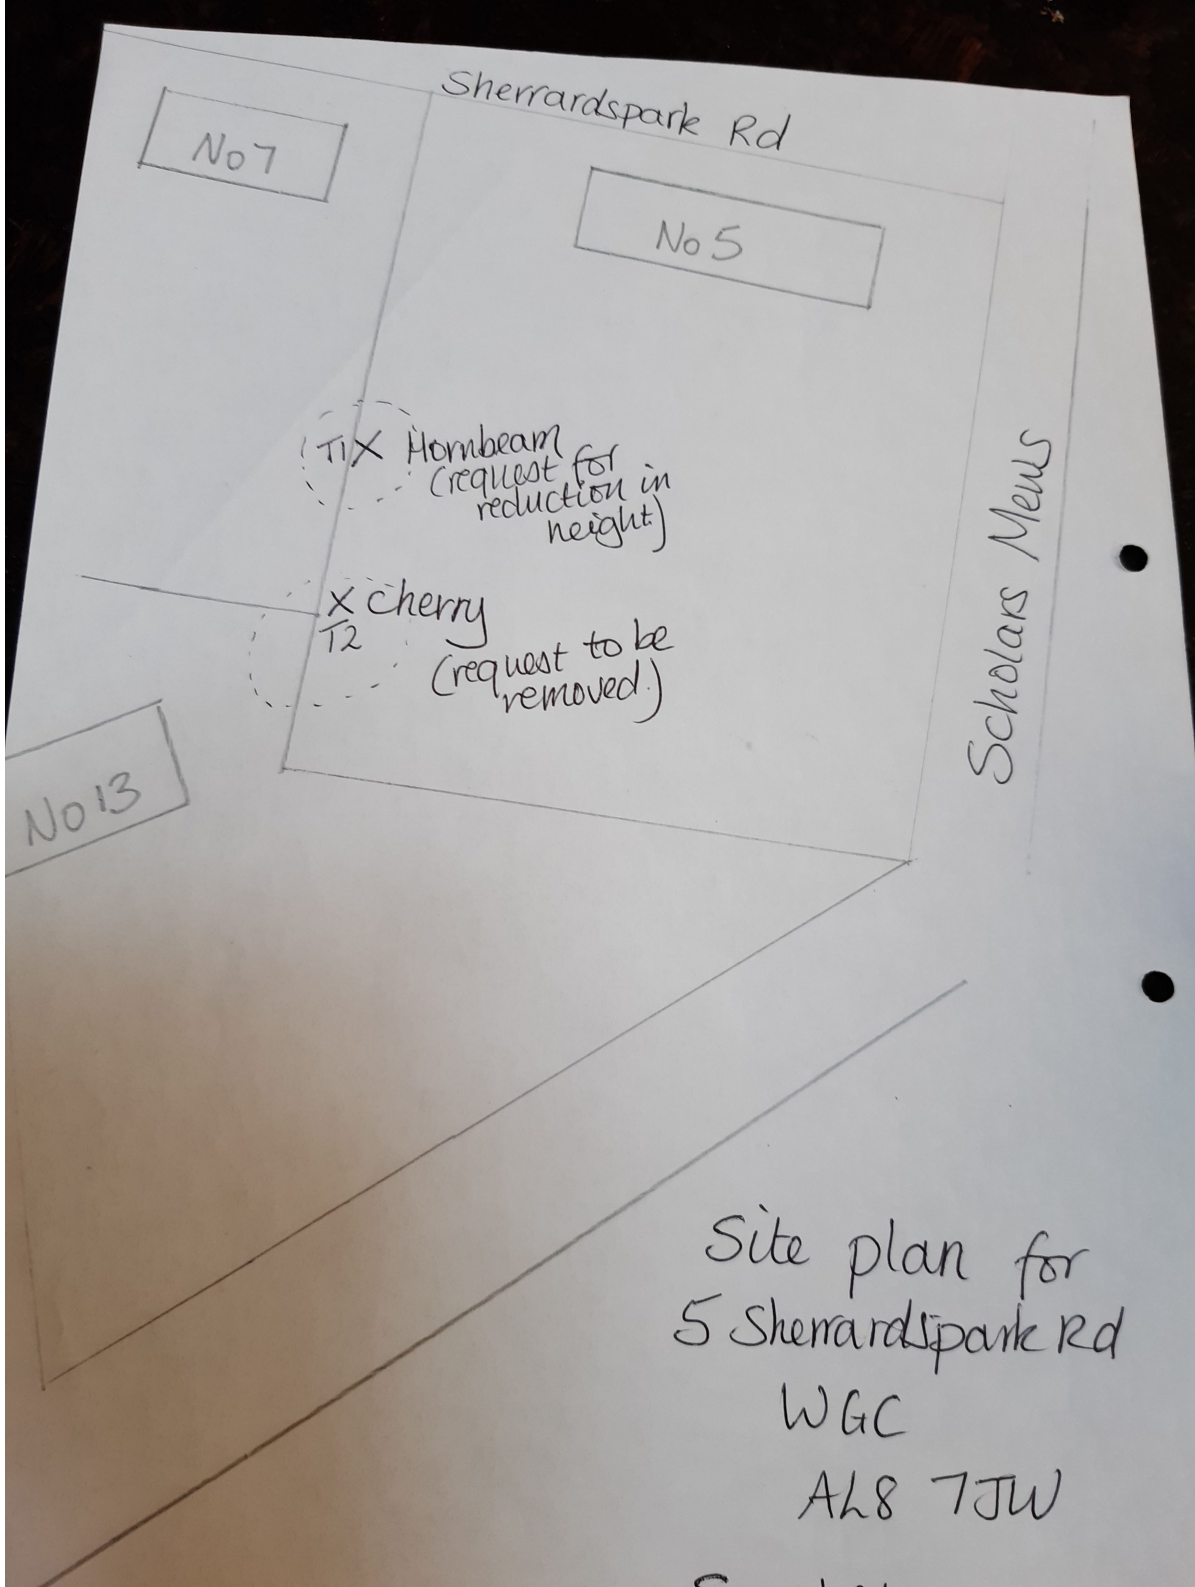
Sherrardspark Rd
No 7
No 5
T1 X Hornbeam (request for reduction in height)
X cherry T2 (request to be removed)
No 13
Scholars Mews
Site plan for
5 Sherrardspark Rd
WGC
AL8 7JW