A1
ORIGINAL
PLOT SIZE

EBENEZER HOWARD
(Welwyn Garden City, Parkway)

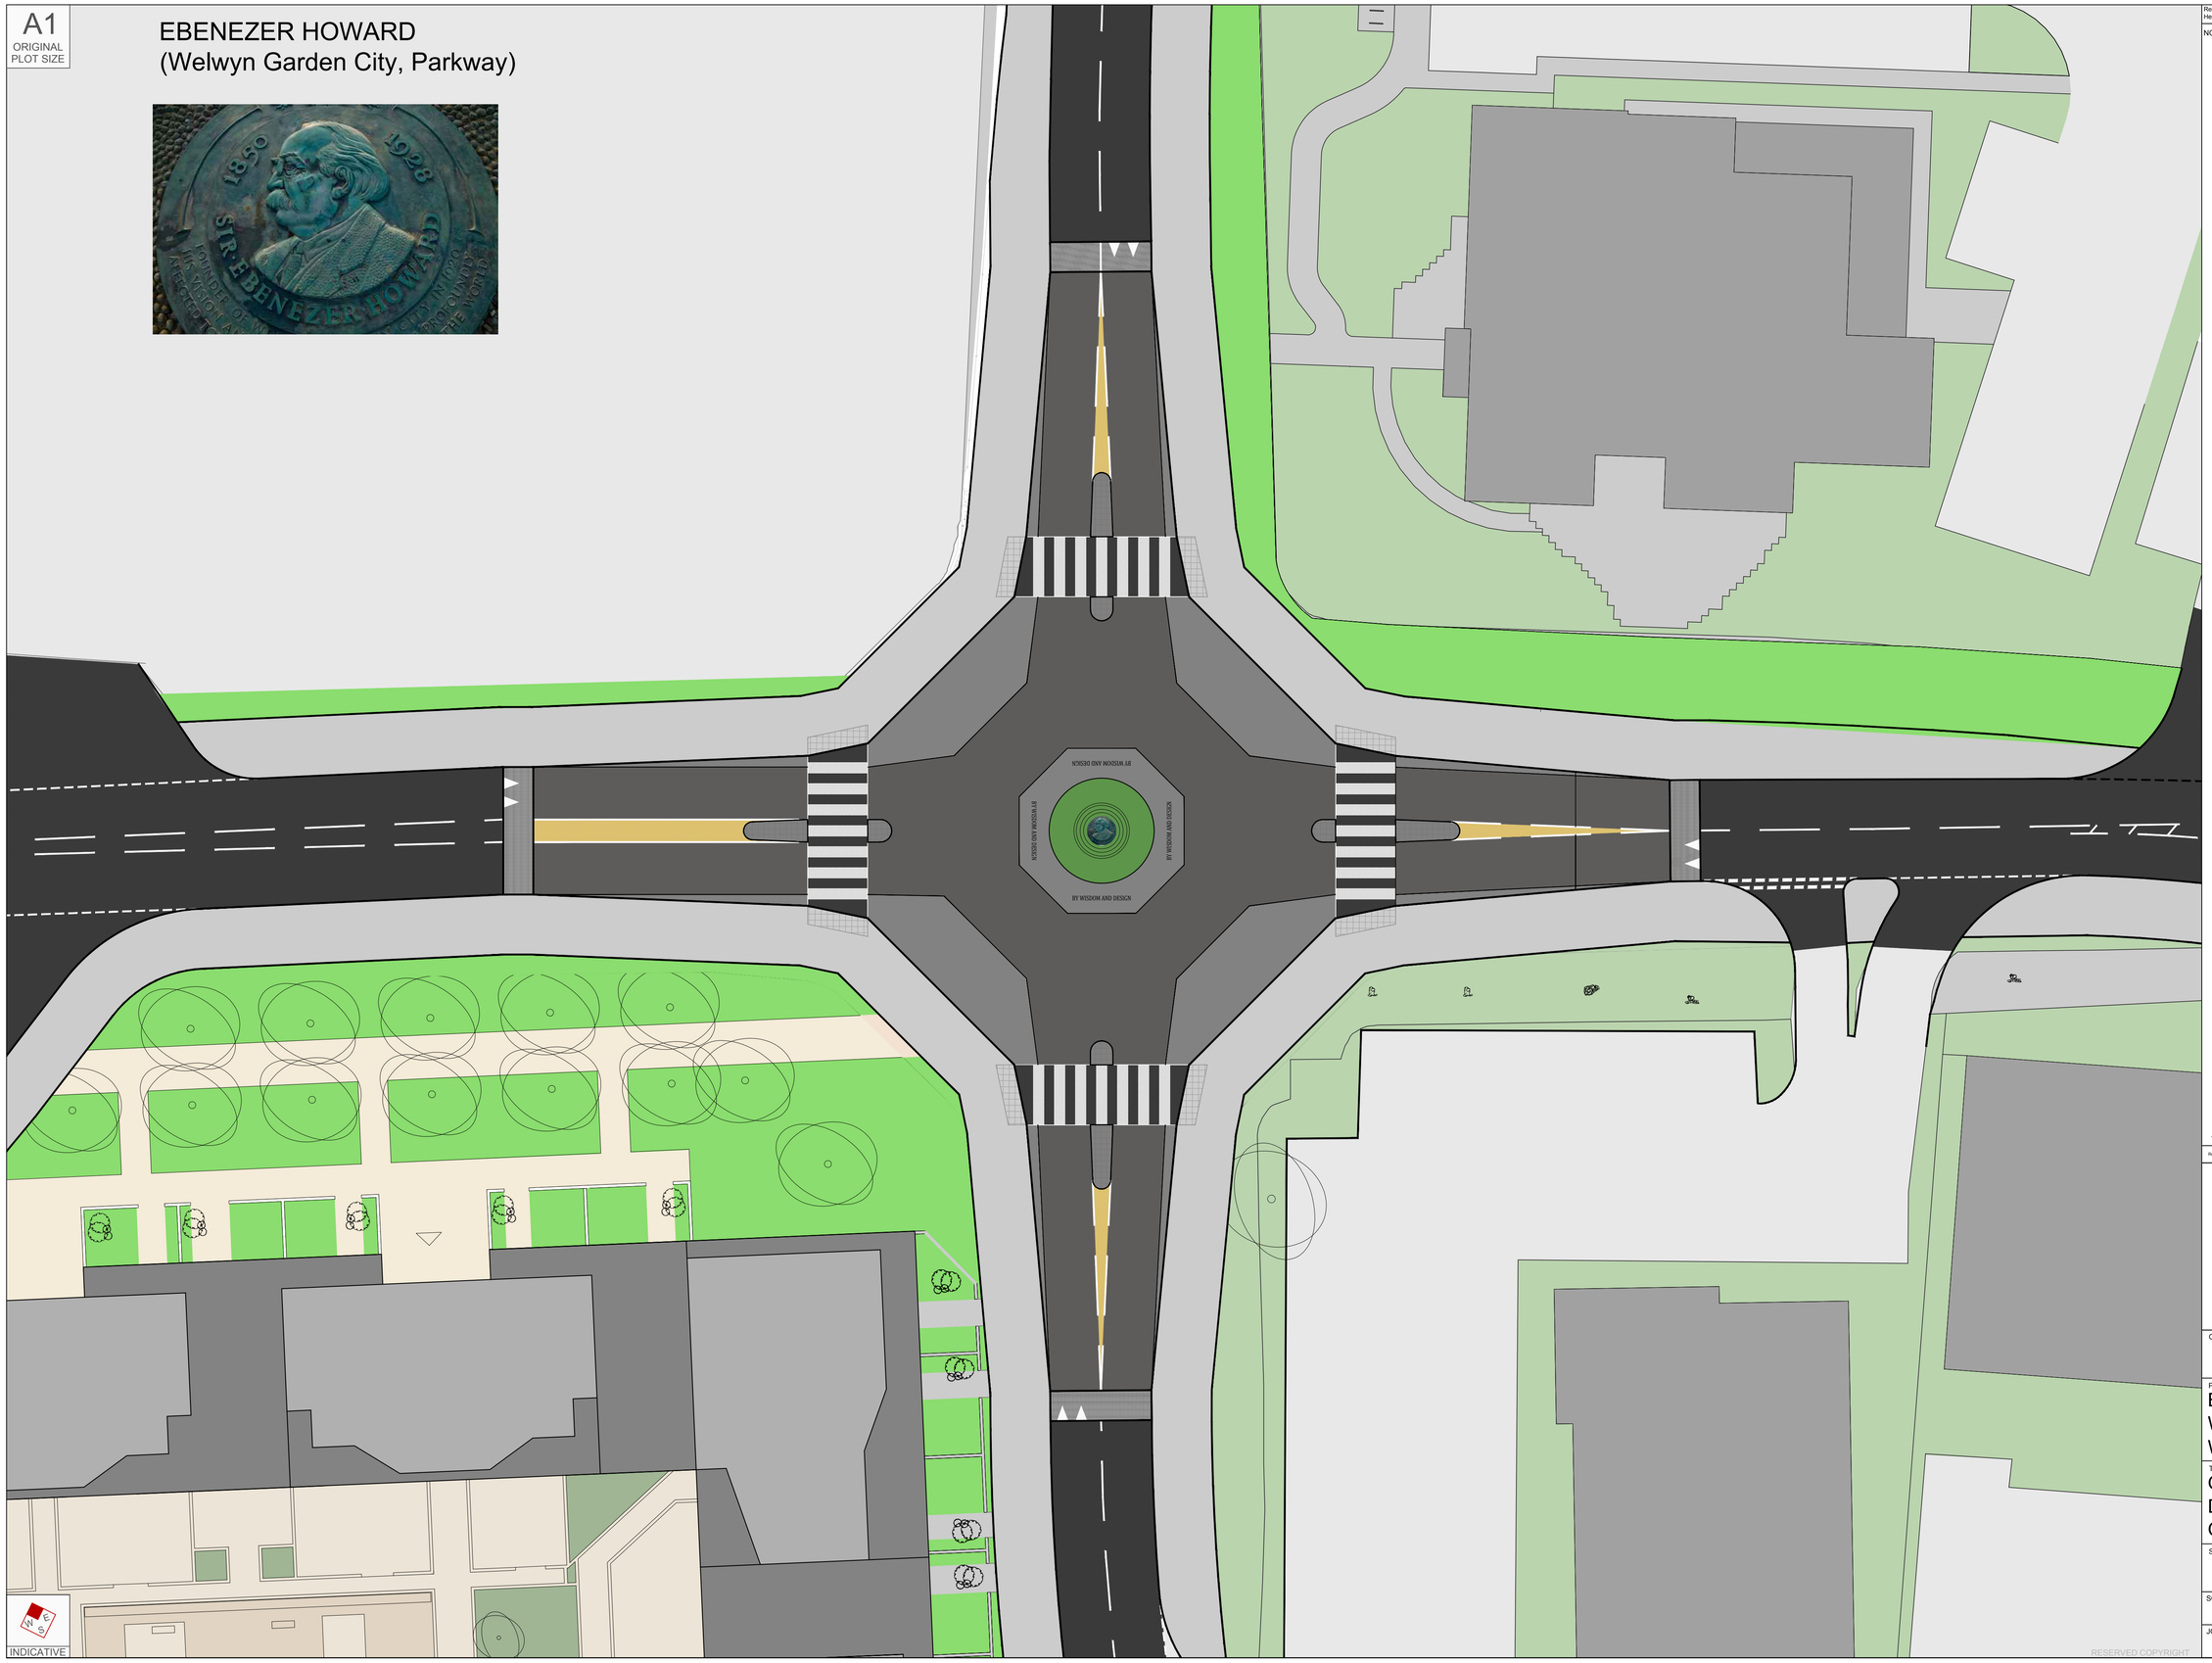

RESERVED COPYRIGHT

Reproduced from Ordnance Survey Superplan Data with the permission of The Controller of Her Majesty's Stationery Office. Crown Copyright - Licence No. AL100034021

NOTES:

Rev	Date	Details	Drawn by	Checked by	Approved by
-	-	-	-	-	-

Bristol
Cambridge
Cardiff
London
Oxford
Wellwyn Garden City

tpa
Transport Planning Associates

88 Kingsway
London
WC2B 6AA
020 7681 6514
www.tpa.uk.com

CLIENT:
Spenhill MAKING LIFE BETTER

PROJECT:
BROADWATER ROAD WEST,
WELWYN GARDEN CITY

TITLE:
OCTABOUT
DESIGN PROPOSALS:
OPTION A

STATUS:
FOR INFORMATION

SCALE:	DATE:	DRAWN:	CHECKED:	APPROVED:
1:200	22/06/15	GDG	DEF	RTBL

JOB NO:	DRAWING NO:	REVISION:
1309-14	PL129	-

A3
ORIGINAL PLOT SIZE

INDICATIVE

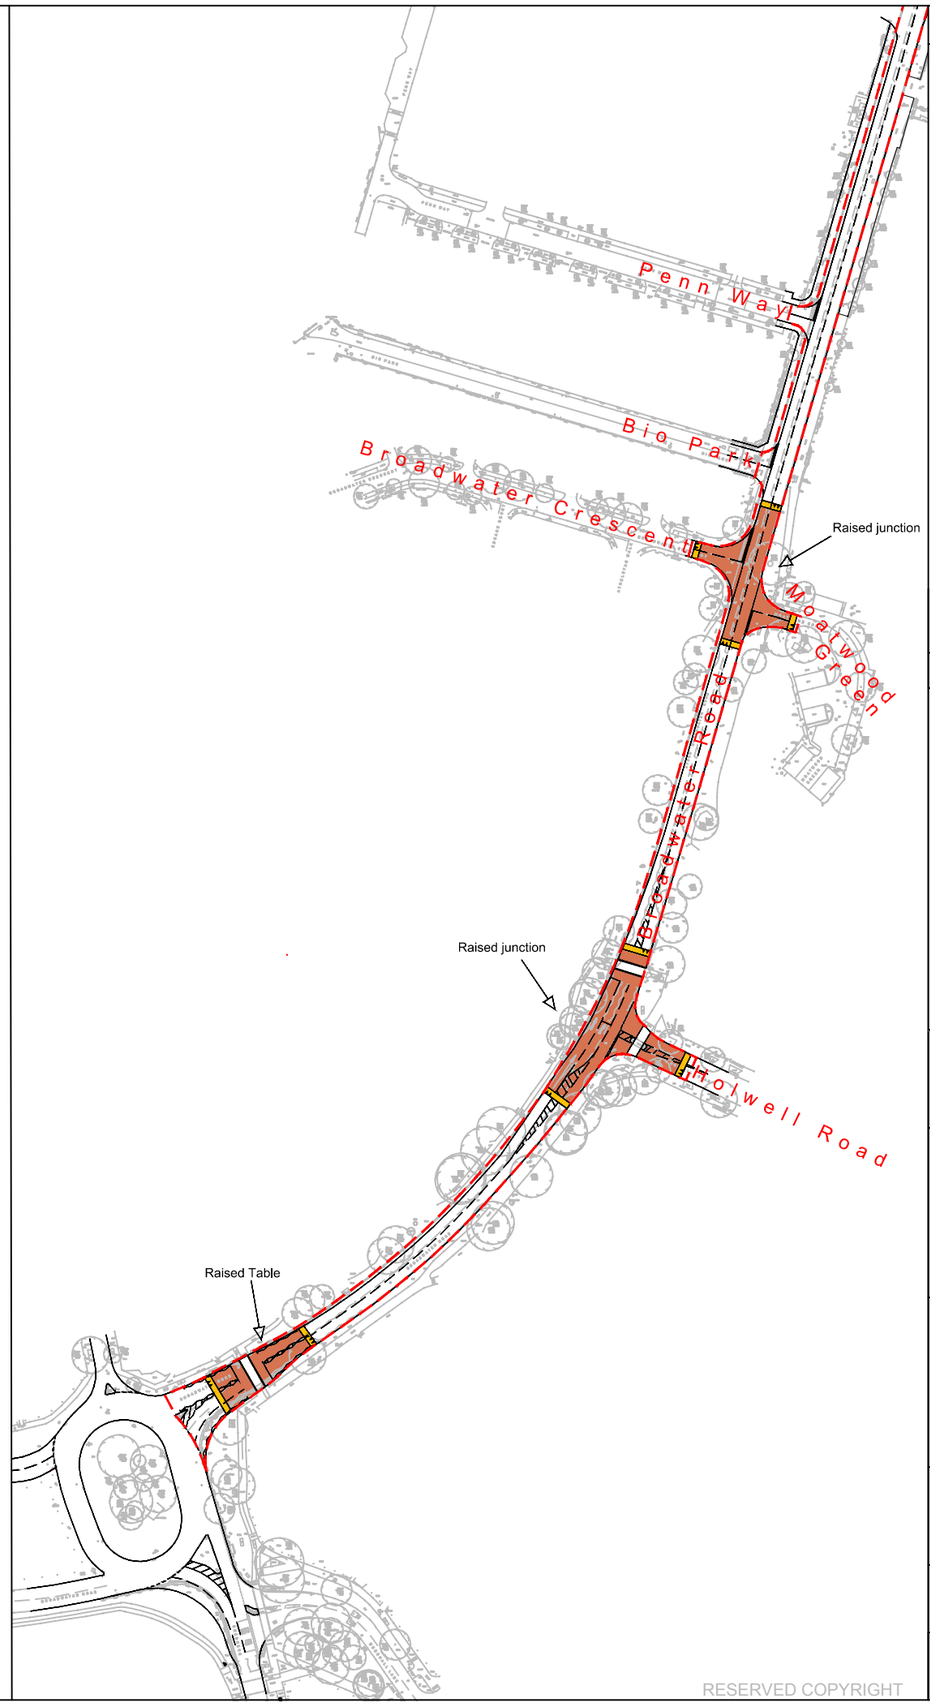

RESERVED COPYRIGHT

Reproduced from Ordnance Survey Superplan Data with the permission of The Controller of Her Majesty's Stationery Office. Crown Copyright - Licence No. AL100034021

NOTES:

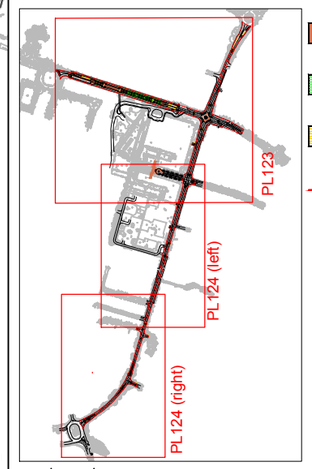

- Raised tables / junctions
- Landscaping
- Speed humps (ramps)
- Extent of highway works

Rev	Date	Details	Drawn by	Checked by	Approved by
C	21/01	Amended key	GDG	DEF	DEF
B	20/01	Key and Descriptions added	GDG	DEF	DEF
A	16/01	Revised boundaries	GDG	RTBL	RTBL

Bristol
Cambridge
Cardiff
London
Welwyn Garden City

tpa Transport Planning Associates

88 Kingsway
London
WC2B 6AA
020 7681 6514
www.tpa.uk.com

CLIENT: Spenhill MAKING LIFE BETTER

PROJECT:
BROADWATER ROAD, WELWYN GARDEN CITY

TITLE:
HIGHWAY WORKS EXTENT (2/2)

STATUS:
FOR INFORMATION

SCALE:	DATE:	DRAWN:	CHECKED:	APPROVED:
1:2000	06/01/15	GDG	RTBL	RTBL

JOB NO:	DRAWING NO:	REVISION:
1309-14	PL124	C

A3
ORIGINAL PLOT SIZE

Reproduced from Ordnance Survey Superplan Data with the permission of The Controller of Her Majesty's Stationery Office. Crown Copyright - Licence No. AL100034021

NOTES:

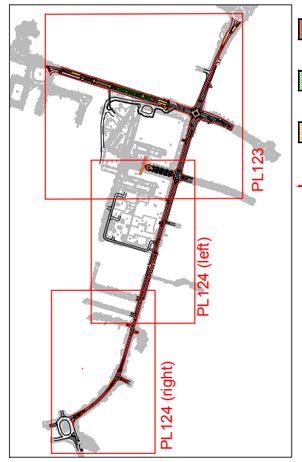

Raised tables / junctions

Landscaping

Speed humps (ramps)

Extent of highway works

Rev	Date	Details	Drawn by	Checked by	Approved by
C	21/01	Amended key	GDG	DEF	DEF
B	20/01	Key and Descriprions Added	GDG	DEF	DEF
A	16/01	Revised boundaries	GDG	RTBL	RTBL

Bristol
Cambridge
Cardiff
London
Welwyn Garden City

Transport Planning Associates

88 Kingsway
London
WC2B 6AA
020 7681 6514
www.tpa.uk.com

CLIENT: Spenhill MAKING LIFE BETTER

PROJECT:
BROADWATER ROAD, WELWYN GARDEN CITY

TITLE:
HIGHWAY WORKS EXTENT (1/2)

STATUS:
FOR INFORMATION

SCALE:	DATE:	DRAWN:	CHECKED:	APPROVED:
1:2000	06/01/15	GDG	RTBL	RTBL

JOB NO:	DRAWING NO:	REVISION:
1309-14	PL123	C

W E S

INDICATIVE

RESERVED COPYRIGHT

A3
ORIGINAL
PLOT SIZE

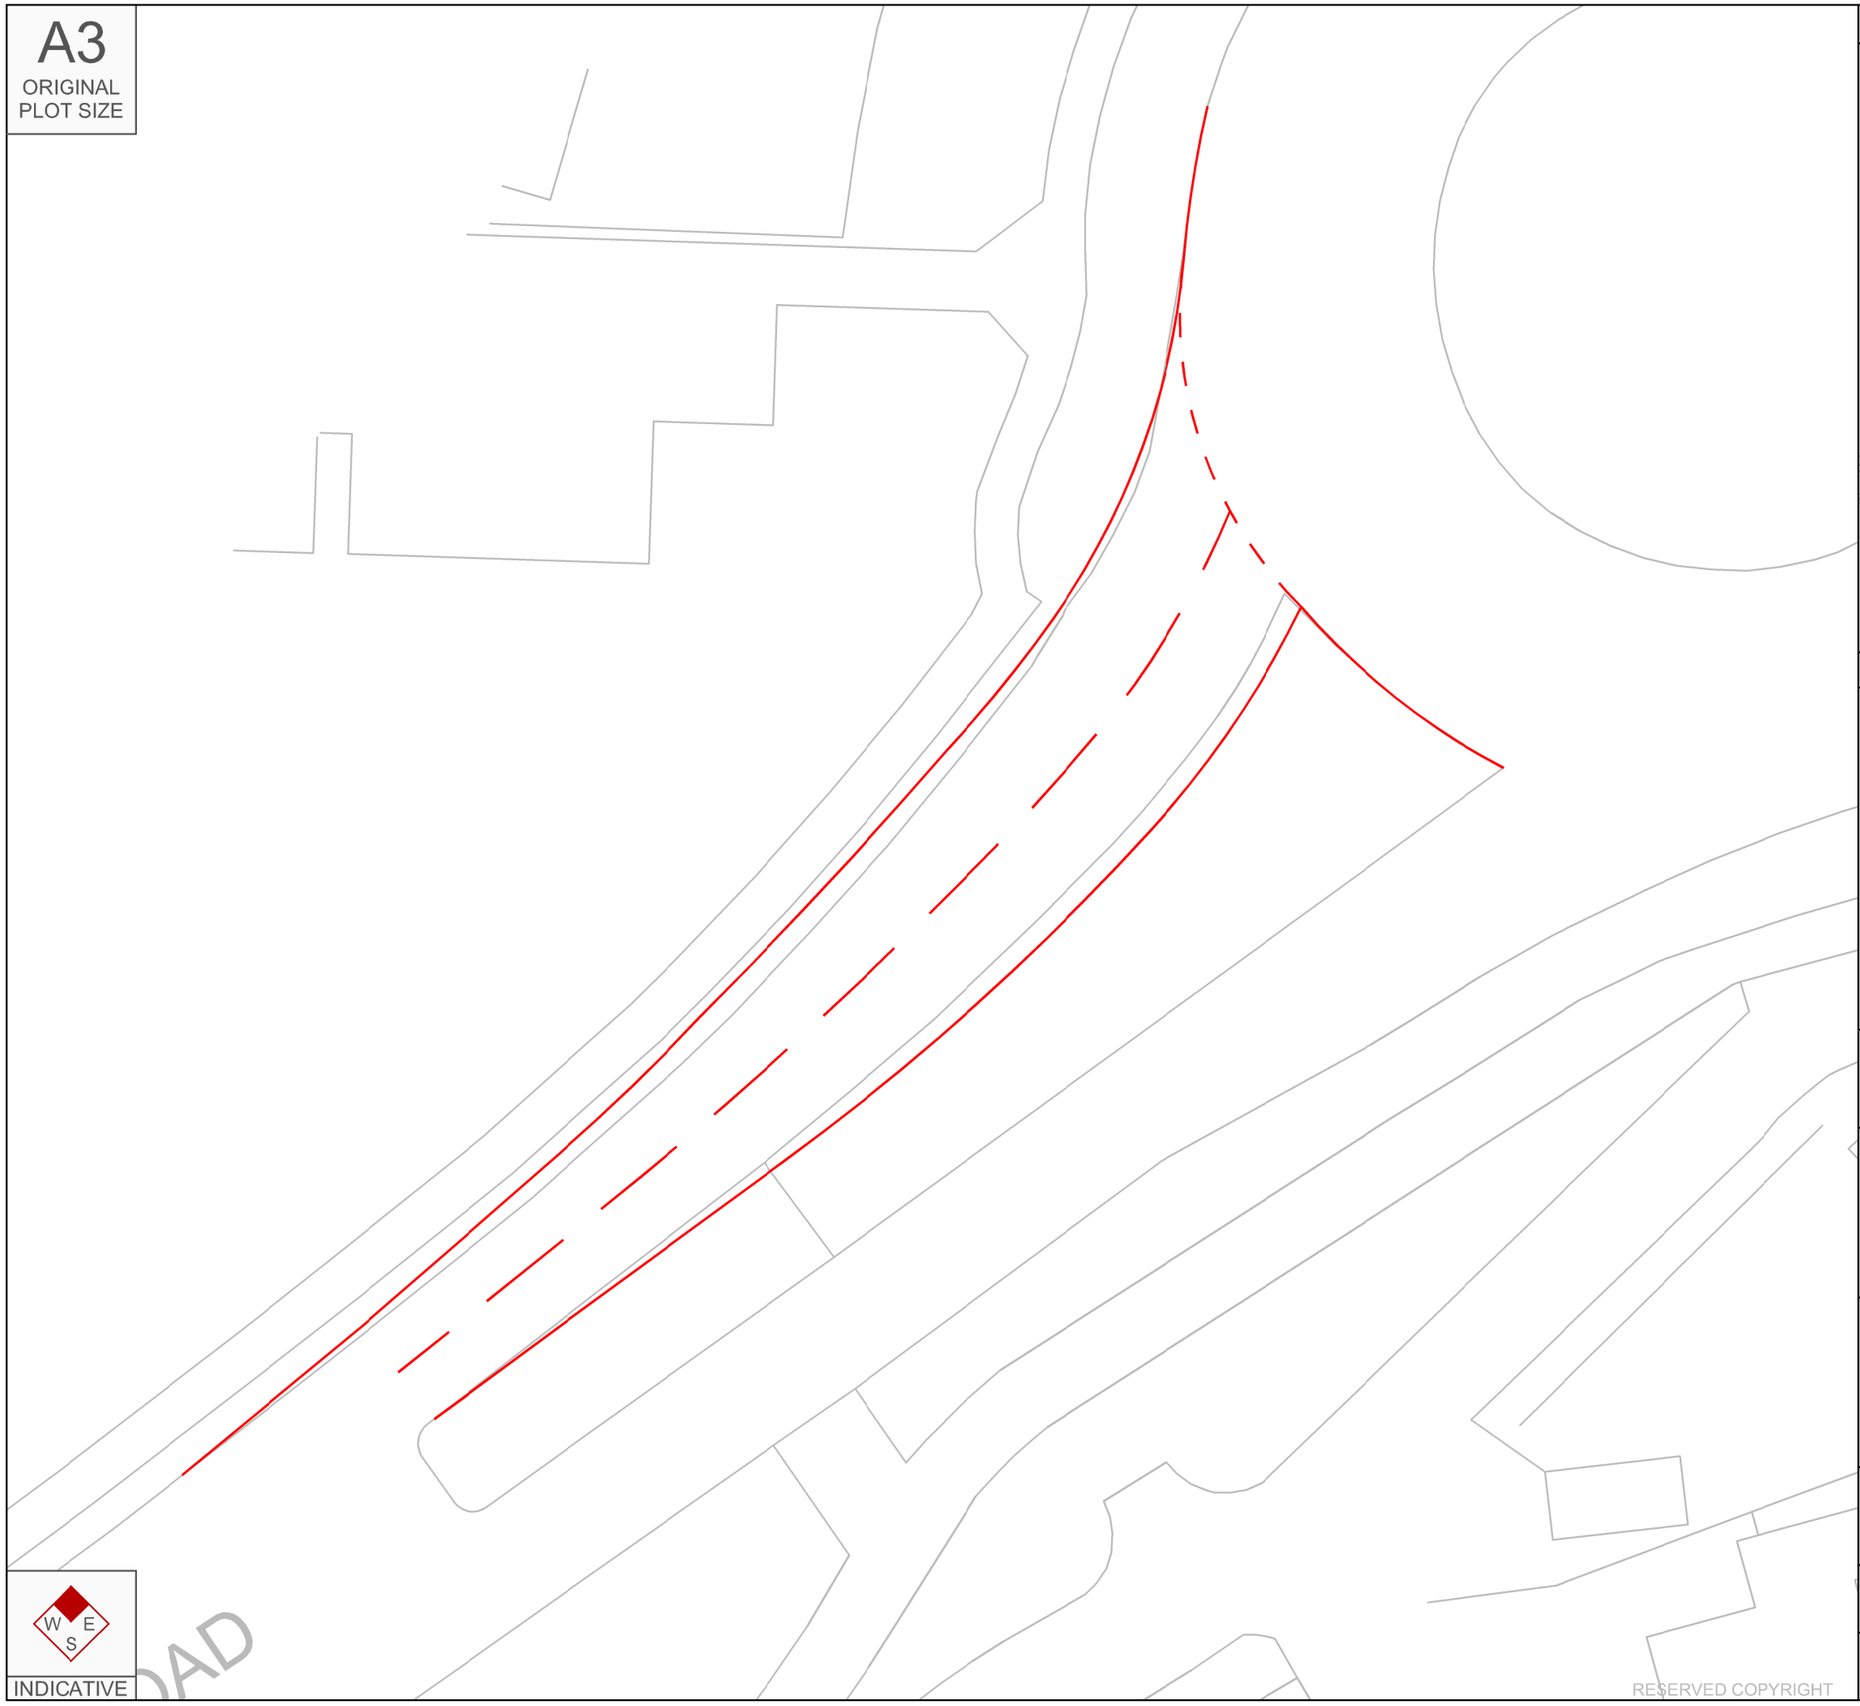

Reproduced from Ordnance Survey Superplan Data with the permission of The Controller of Her Majesty's Stationery Office. Crown Copyright - Licence No. AL100034021

NOTES:

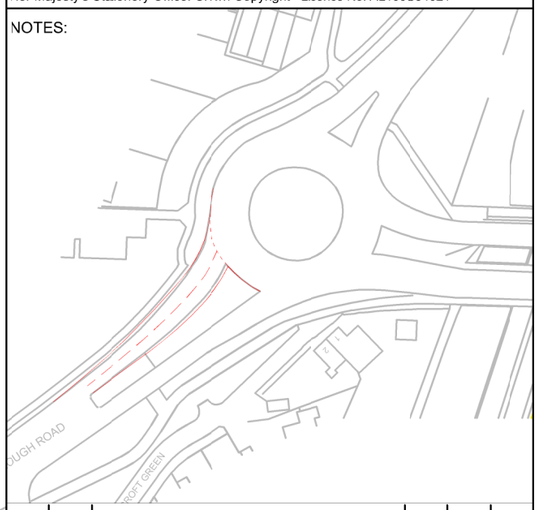

Rev	Date	Details	Drawn by	Checked by	Approved by
-	-	-	-	-	-

Bristol
Cambridge
Cardiff
London
Welwyn Garden City

Transport Planning Associates

88 Kingsway
London
WC2B 6AA
020 7681 6514
www.tpa.uk.com

CLIENT: Spenhill MAKING LIFE BETTER

PROJECT:
BROADWATER ROAD, WELWYN GARDEN CITY

TITLE:
BROADWATER RD / OSBORN WAY / STANBOROUGH RD PROPOSED LAYOUT

STATUS:
FOR INFORMATION

SCALE:	DATE:	DRAWN:	CHECKED:	APPROVED:
1:250	10/11/14	GDG	DEF	DEF

JOB NO:	DRAWING NO:	REVISION:
1309-14	PL120	-

A2
ORIGINAL
PLOT SIZE

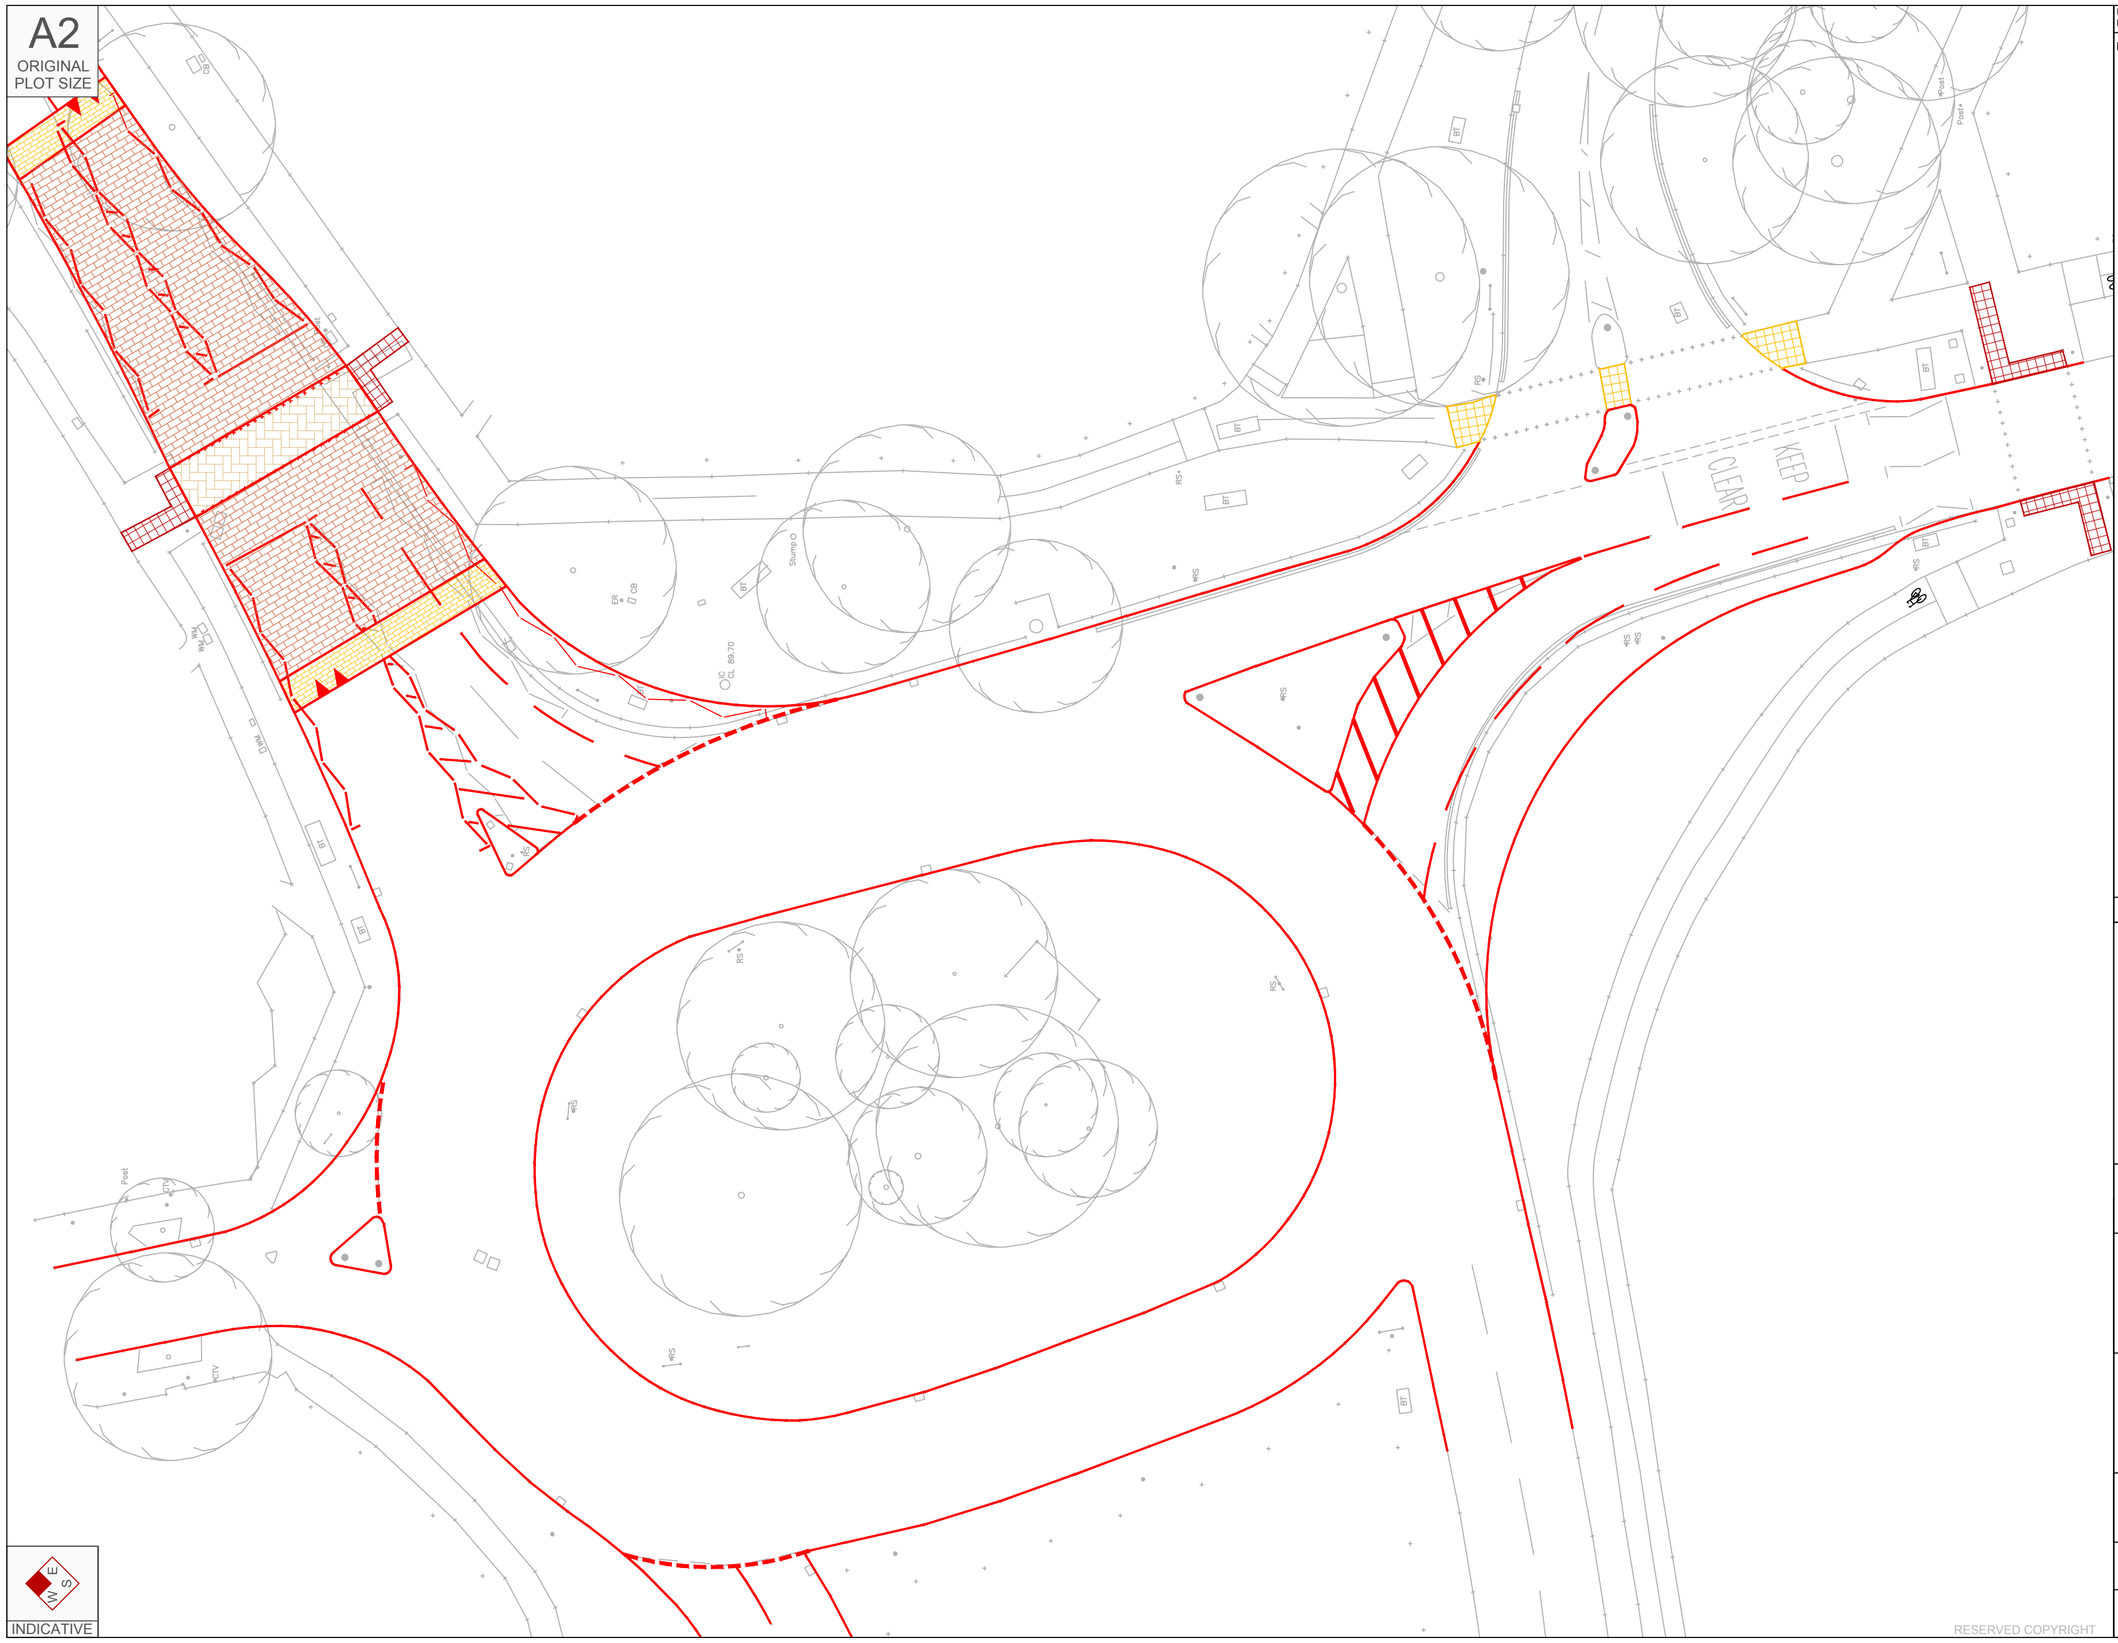

INDICATIVE

RESERVED COPYRIGHT

Reproduced from Ordnance Survey Superplan Data with the permission of The Controller of Her Majesty's Stationery Office. Crown Copyright - Licence No. AL100034021

NOTES:

Rev	Date	Details	Drawn by	Checked by	Approved by
-	-	-	-	-	-

Bristol
Cambridge
Cardiff
London
Welwyn Garden City

tpa Transport Planning Associates

88 Kingsway
London
WC2B 6AA
020 7681 6514
www.tpa.uk.com

CLIENT: Spenhill MAKING LIFE BETTER

PROJECT:
BROADWATER ROAD,
WELWYN GARDEN CITY

TITLE:
BROADWATER RD /
CHE□UERS JUNCTION
PROPOSED LAYOUT

STATUS:
FOR INFORMATION

SCALE:	DATE:	DRAWN:	CHECKED:	APPROVED:
1:250	23/09/14	GDG	DEF	RTBL

JOB NO:	DRAWING NO:	REVISION:
1309-14	PL108	-