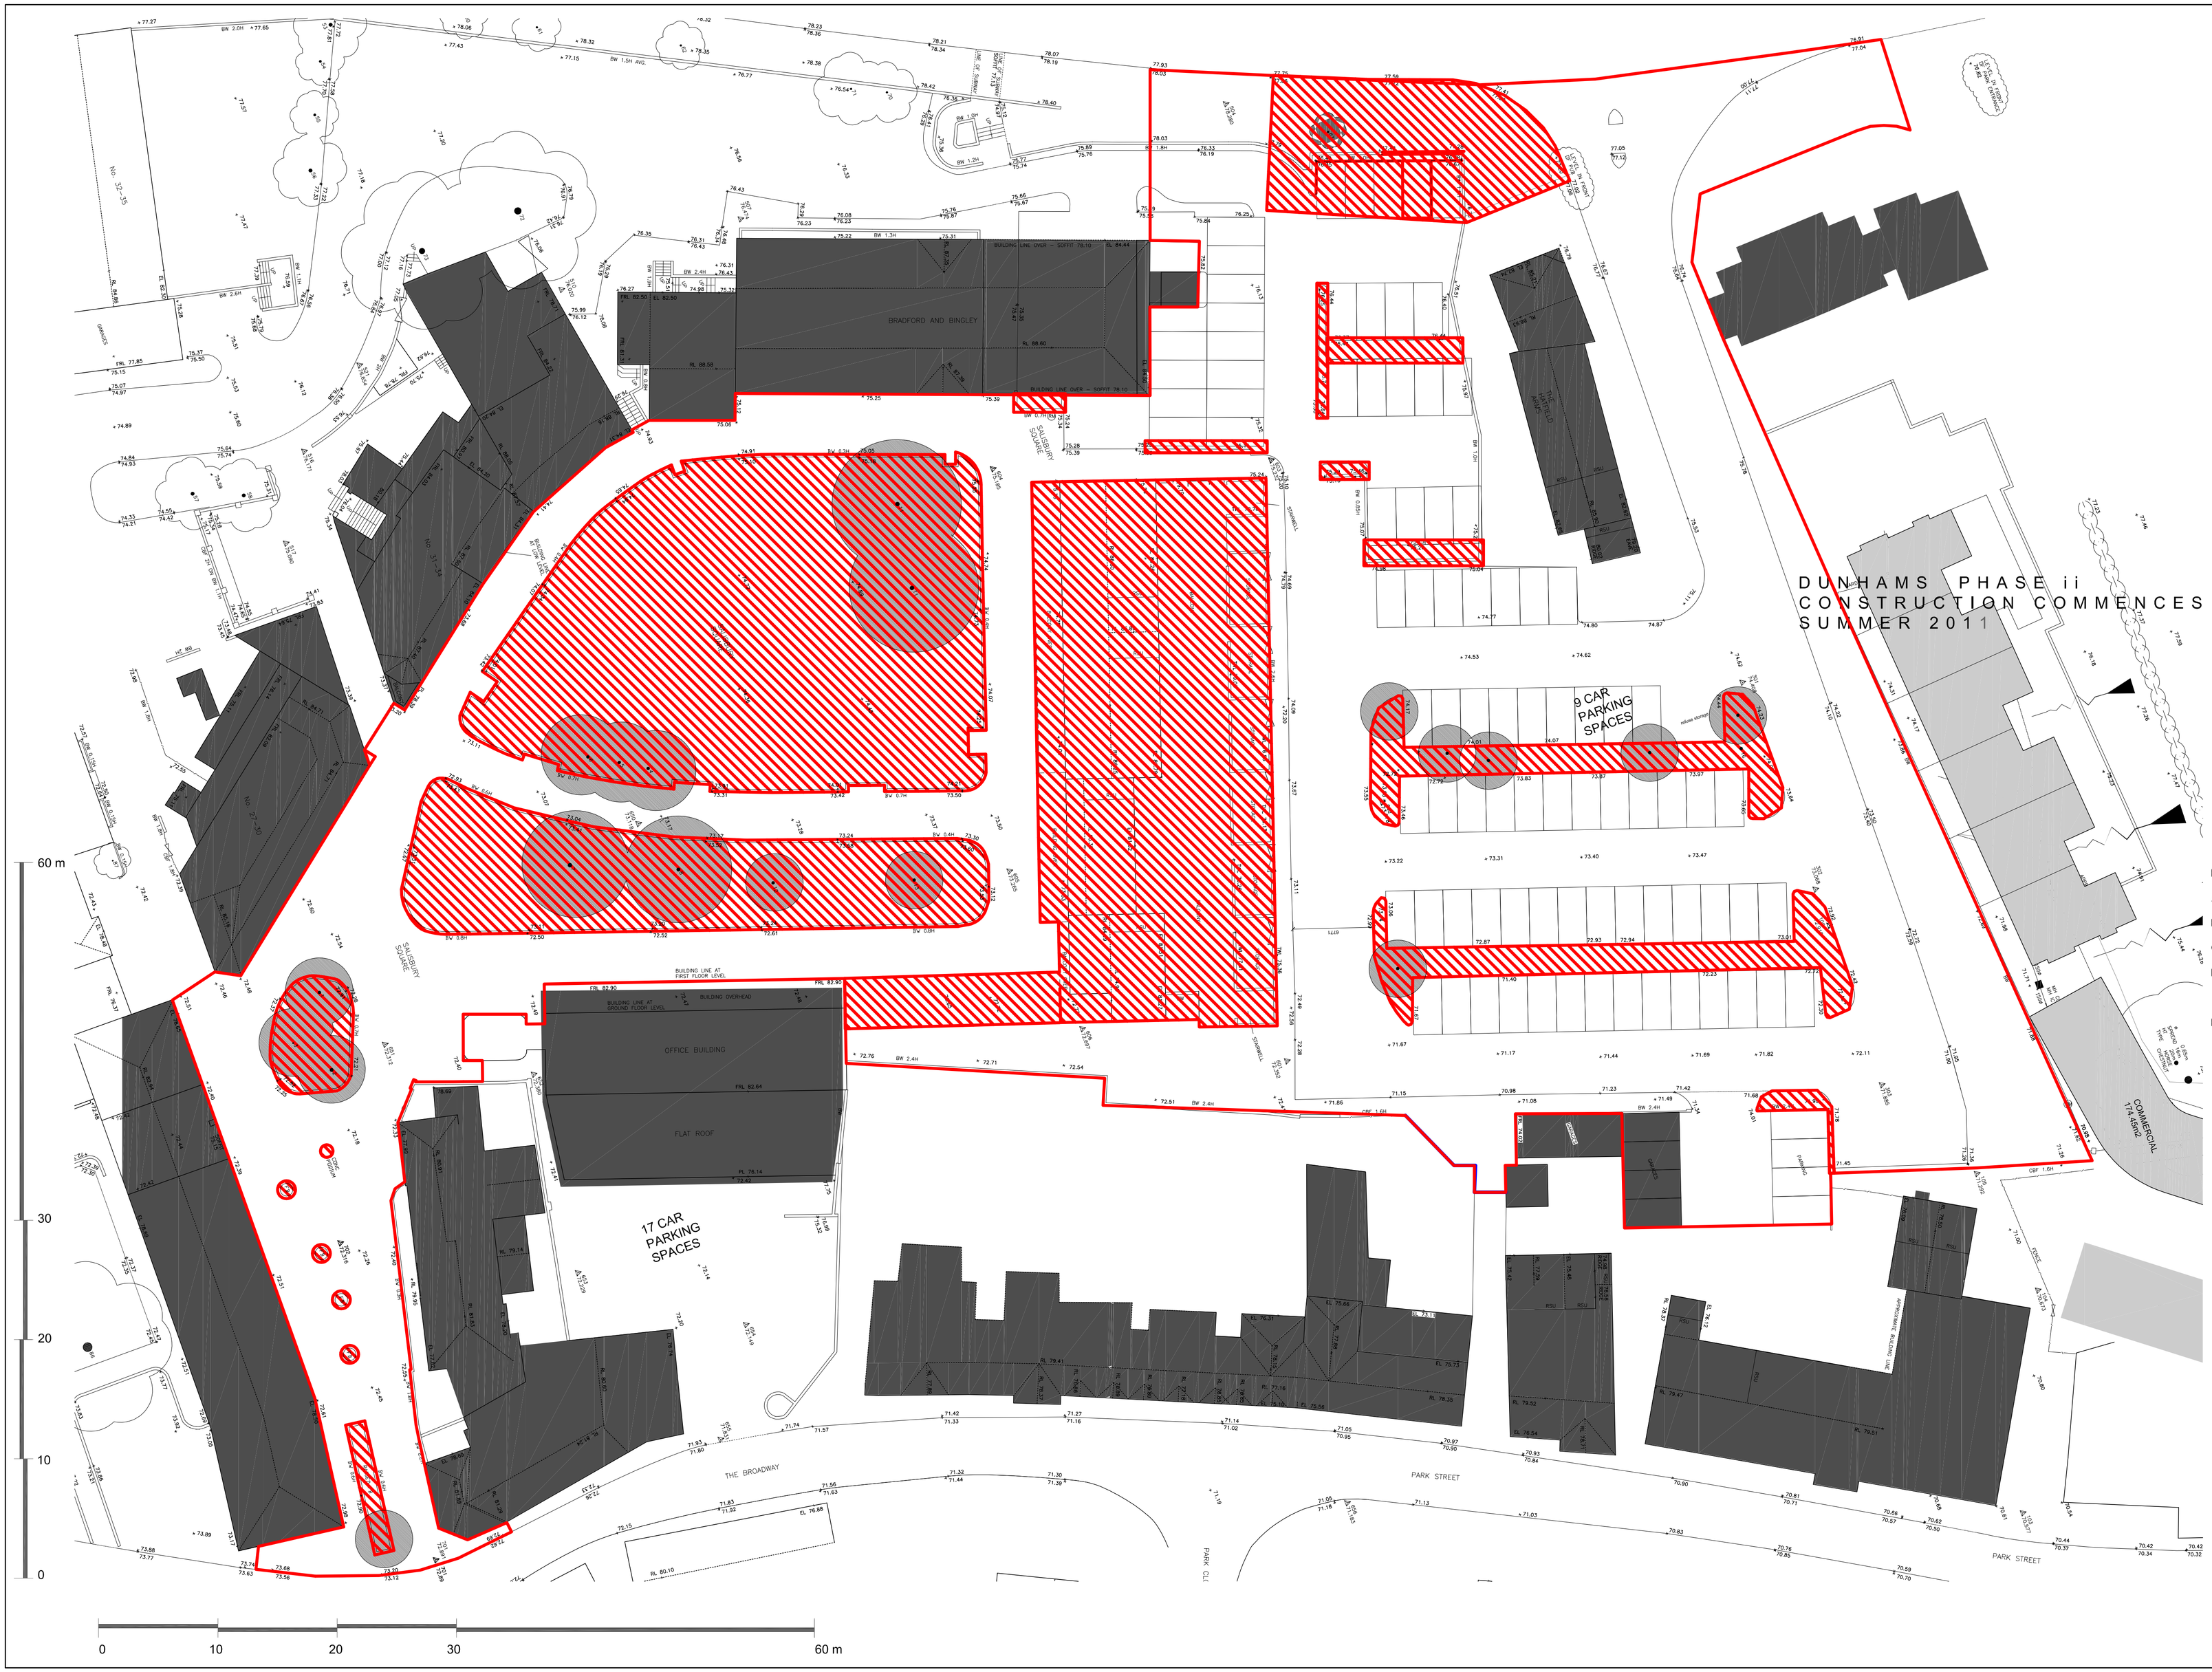

USE FIGURED DIMENSIONS ONLY

ALL DIMENSIONS MUST BE CHECKED ON SITE ANY INCONSISTENCIES MUST BE REPORTED BACK TO THE ARCHITECT.

THIS DRAWING AND ANY DESIGNS INDICATED THEREON ARE THE COPYRIGHT OF BROOKS / MURRAY ARCHITECTS.
ALL RIGHTS ARE RESERVED.
NO PART OF THIS WORK MAY BE PRODUCED WITHOUT PRIOR PERMISSION IN WRITING FROM BROOKS / MURRAY ARCHITECTS.

KEY

- Areas for demolition
- Trees to be removed

Revisions

A	31.1.11	Revised red line
B	01.2.11	Trees added to key
C	04.02.11	Trees and red line amended
D	16.03.11	Drawing number changed previously knows as 789-002 C
E	16.06.11	Minor amendment to demolition and redline. Issued for comment.

N

Drawing Status
PRELIMINARY

BROOKS / MURRAY
ARCHITECTS
8-10 NEW NORTH PLACE
LONDON EC2A 4JA
TEL 020 7739 9955
FAX 020 7739 9944
architects@brooksmurray.com

CLIENT:
GASCOYNE CECIL ESTATES

JOB:
Salisbury Square

DATE: Jan 2011
SCALE: 1:250 @ A1

DRAWING TITLE:
Demolition Drawing

DRAWING NUMBER:
789 - 020 E