DOORS .

Job: Ryn Manor - Q30900

System: AluK GB BSF70 OUT Frame all around Standard Square Slide In
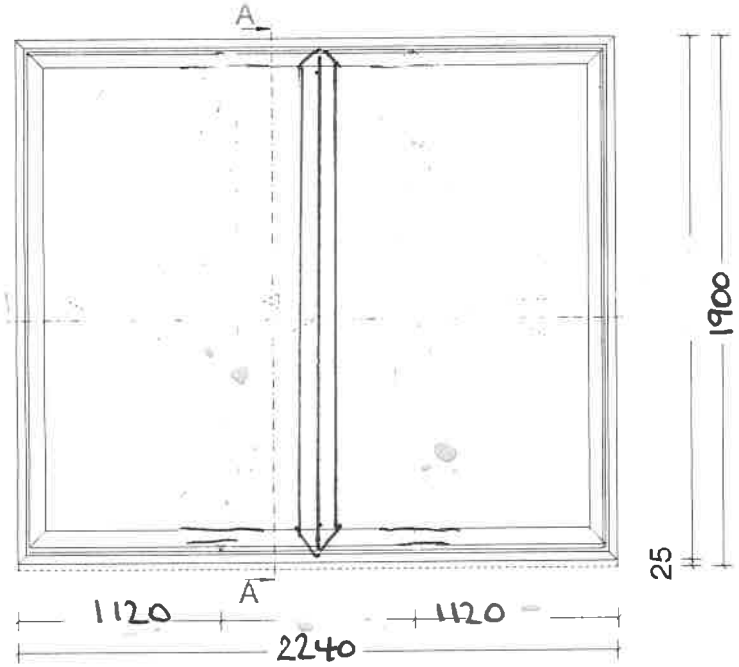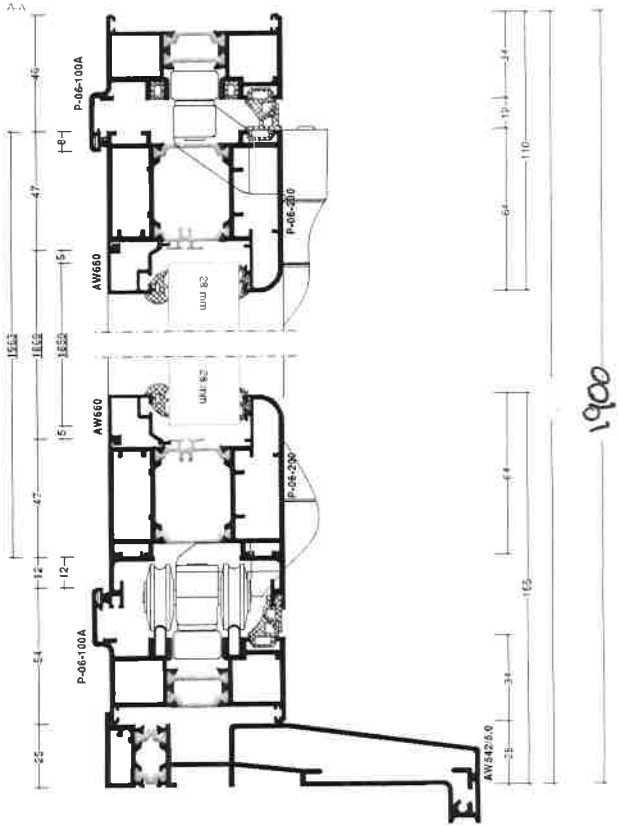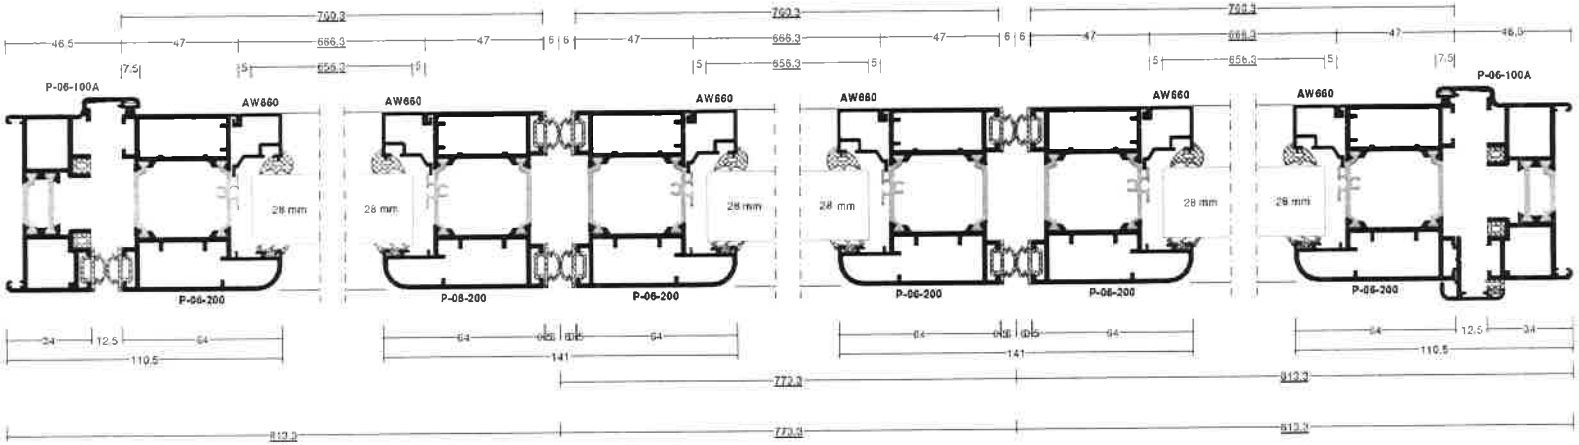
Exterior View