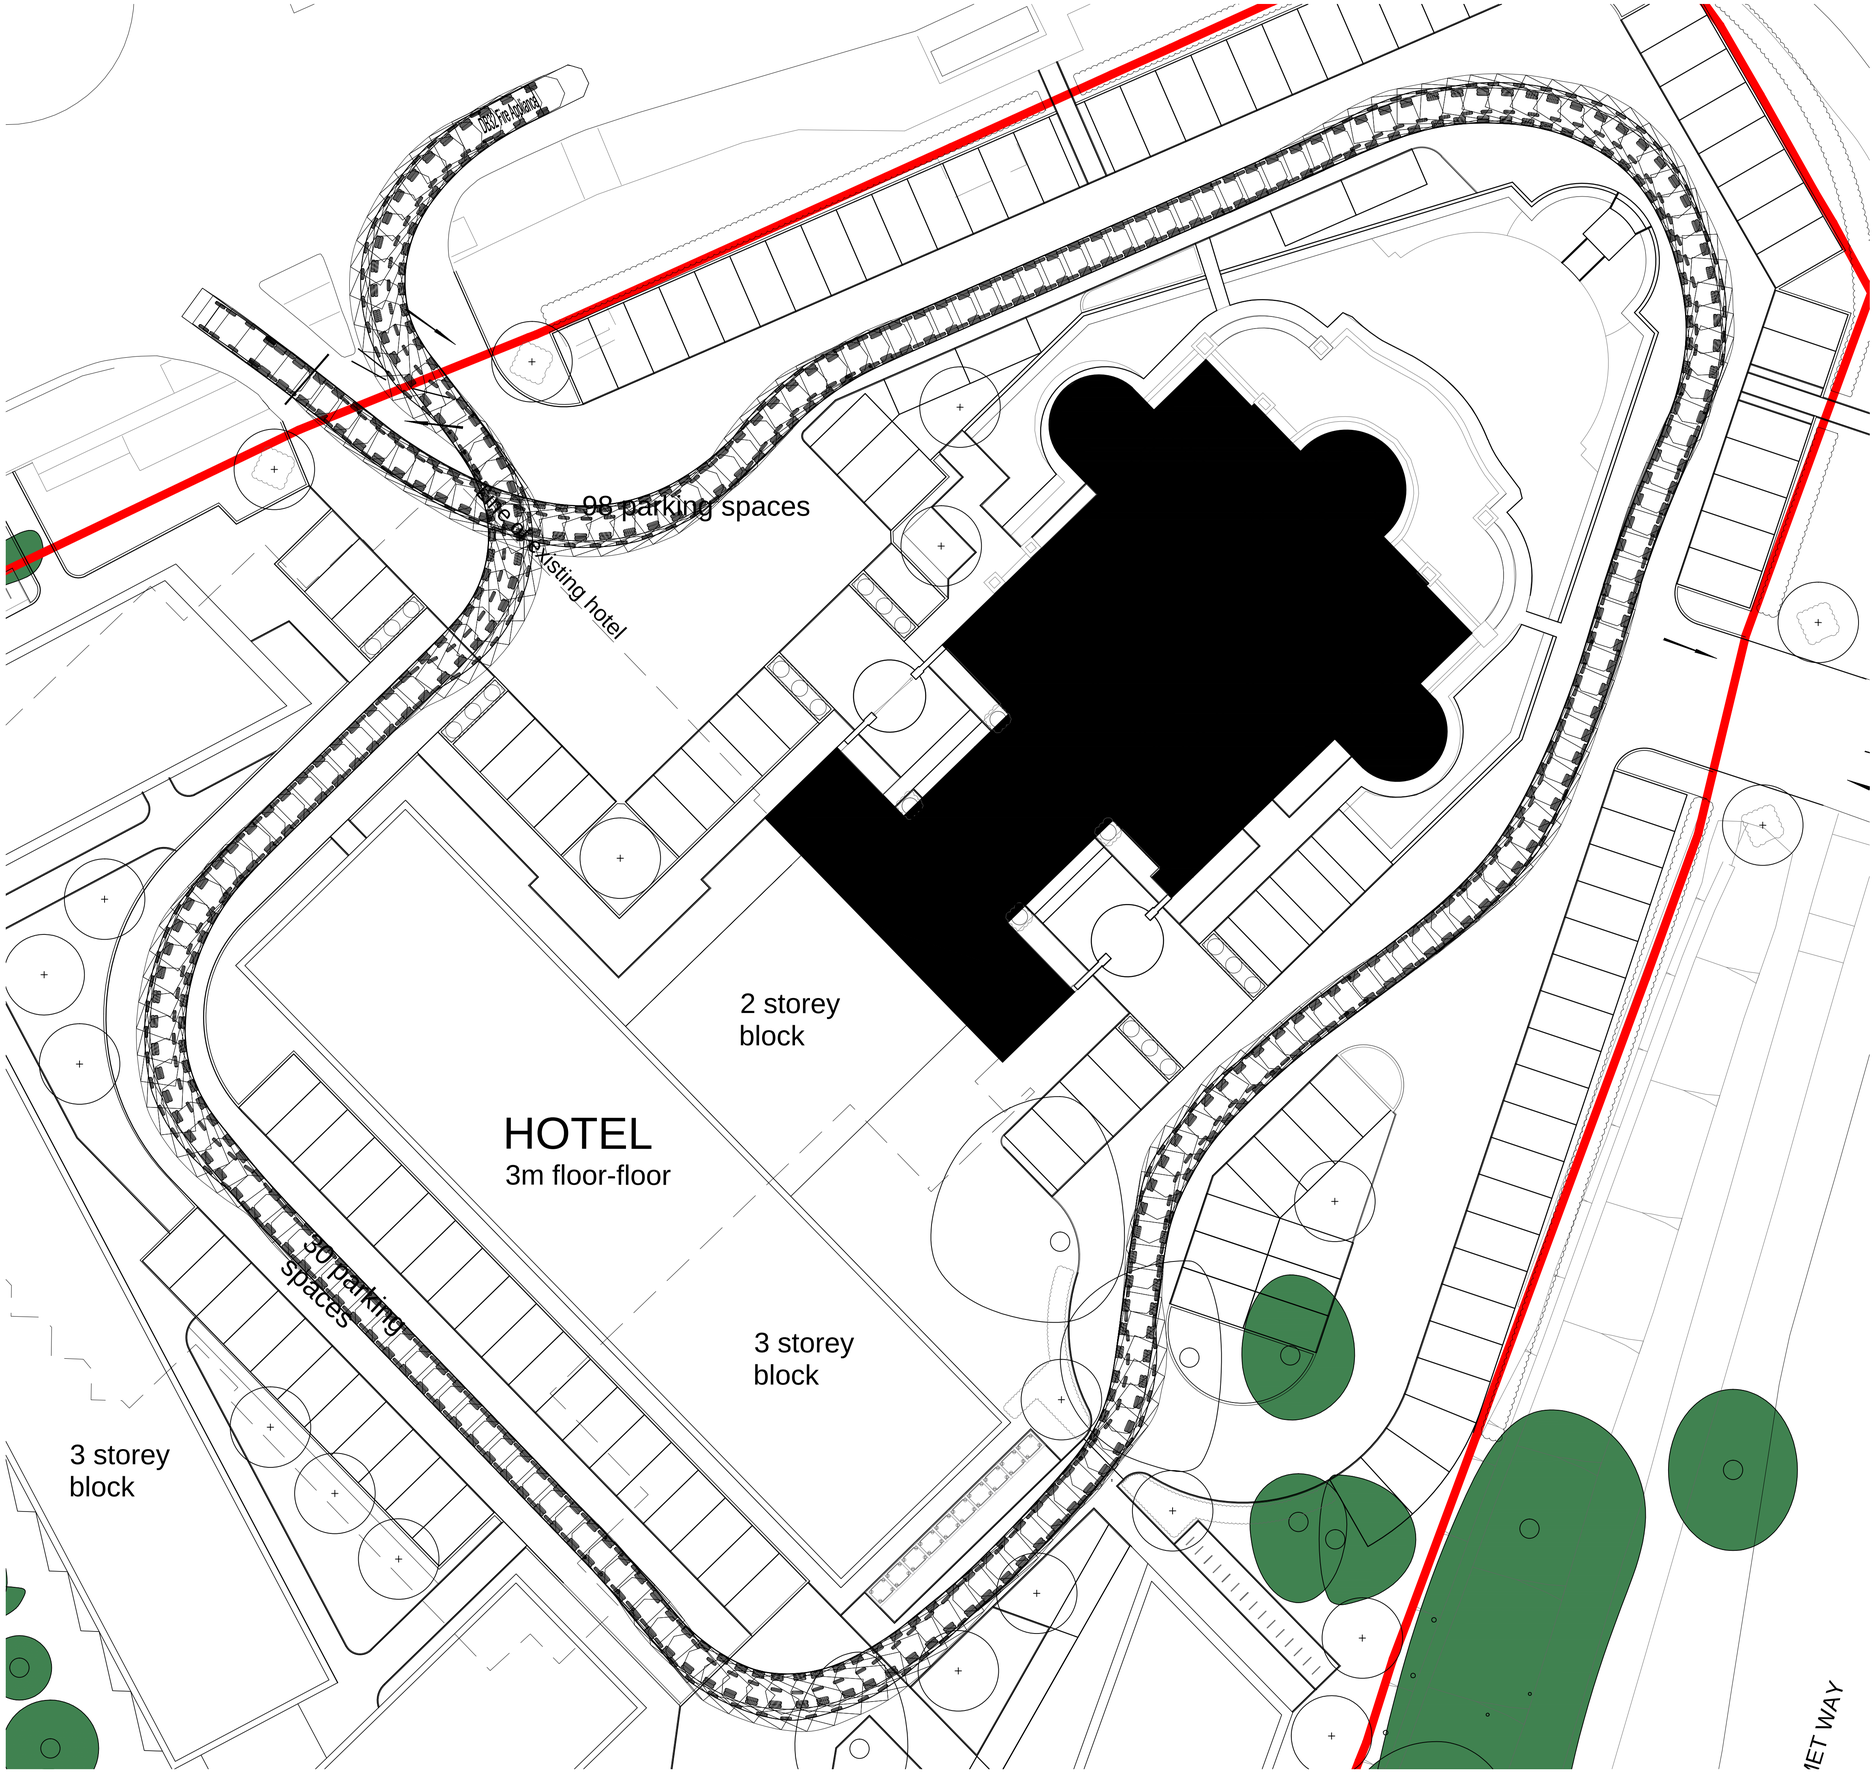
98 parking spaces
Existing hotel
2 storey
block
HOTEL
3m floor-floor
30 parking
spaces
3 storey
block
3 storey
block