Proposed elevation view from inside of the property

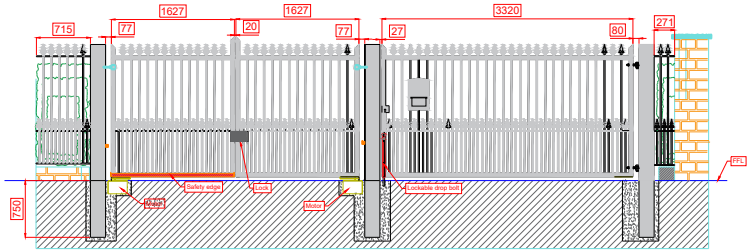

SCALE BAR 1:100

0 5 10 15 20

Materials:

-Gate frame: 50x50SHS
-Hinges: 22mm superhinge / inline hinges
-Horizontal bars: 50x12 flat bar
-Support post: 200x200SHS
-Vertical bars: 16mm round bar
-Dog bars: 16mm round bar

Gate frame Finish: Galvanised and Powder coated Jet black RAL 9005 Satin

Revision	By	Date
A	PC	22/08/2023

Status: To be Approved

Title: Proposed optic design for: Dove Stairs Car Site Property, Godfrey Way, EN3

Drawing No: J35365-PC-03

Surveyor	Patrick Carney	Drawn: PC	Chk
Sheet 1of1		Date 22/08/2023	Scale 1:100

Scale: 1:100 when printed on a A3 sheet

P S L AUTOMATION
Abbey Works, Lockfield Ave,
Enfield, EN3 7PY
Phone: 020 8344 9650
Fax: 020 8805 0307.