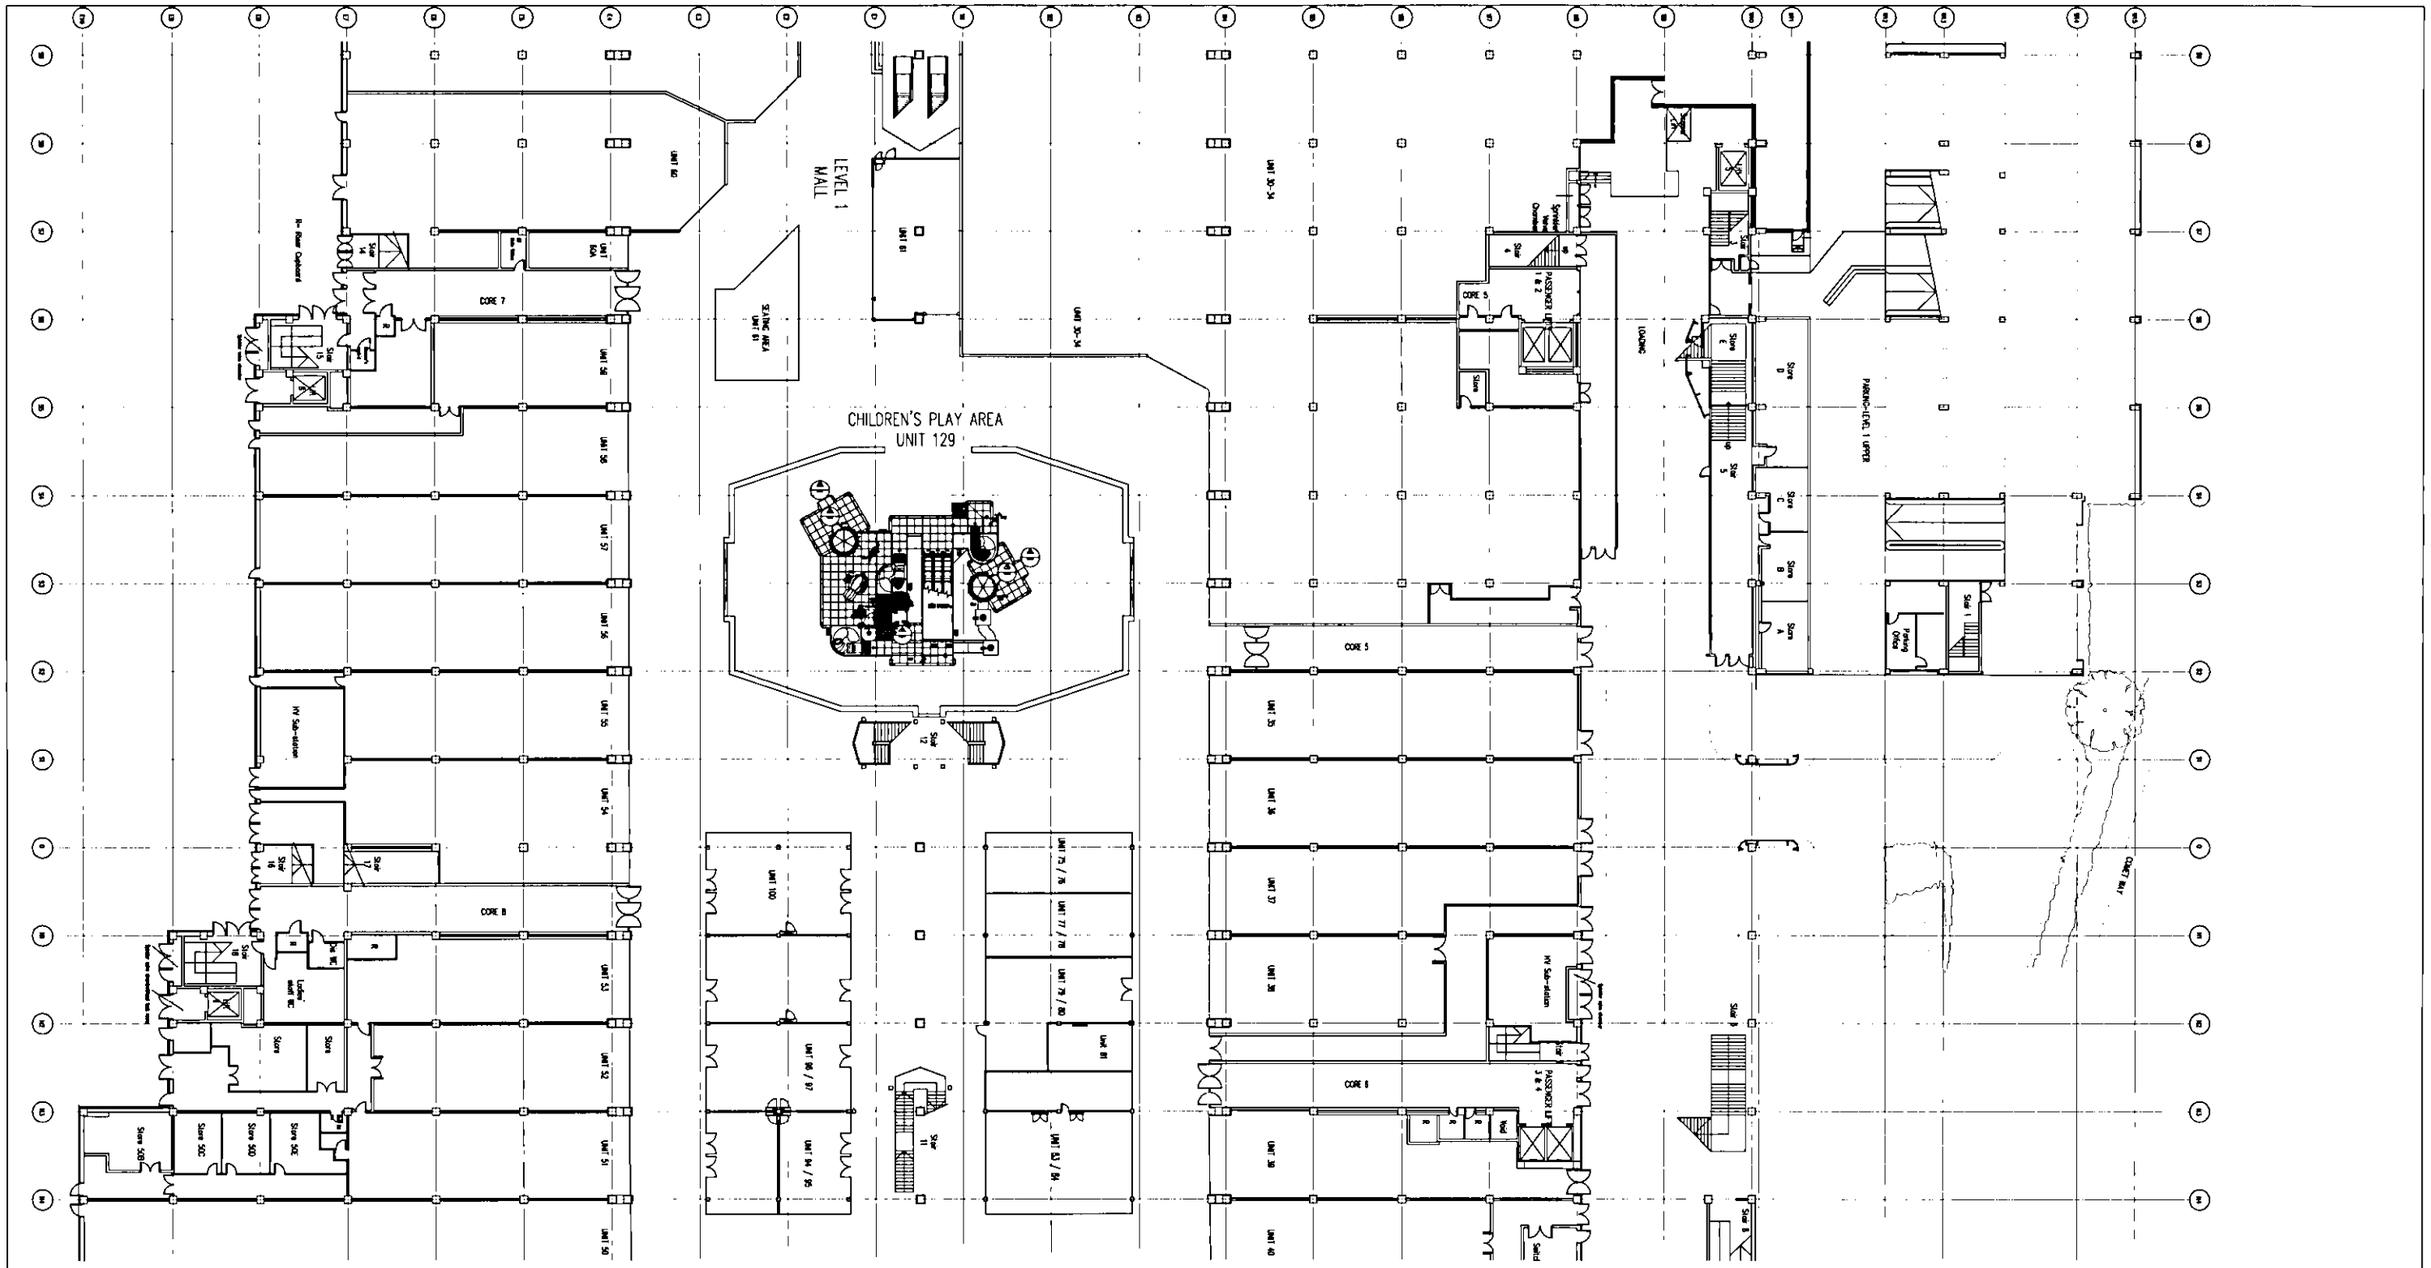

the galleria
OUTLET SHOPPING

CHILDREN'S PLAY AREA - UNIT 129 (Level 1)

the galleria, Comet Way, Hatfield AL10 0XR

1825/SK01 P01 Scale 1:500 @ A3 15.12.2011

PLANNING DEPARTMENT
OFFICE COPY

12 JAN 2012

2012/0083

HSSA
3 IVEBURY COURT
325 LATIMER ROAD
LONDON . W10 6RA
T: +44 (0)20 8960 9228
F: +44 (0)20 8969 5132
E: hssa@btconnect.com
www.hssaarchitects.com