LUMINAIRE SCHEDULE

Symbol	Label	Qty	Catalog Number	Description	Lamp	Watts
	CW	8	Holophane DEW.LA024.AY.C GL	Wall Mounted @ 3.5m	LED C.2000LM - 4000K	24

FITTING TYPES: CW.

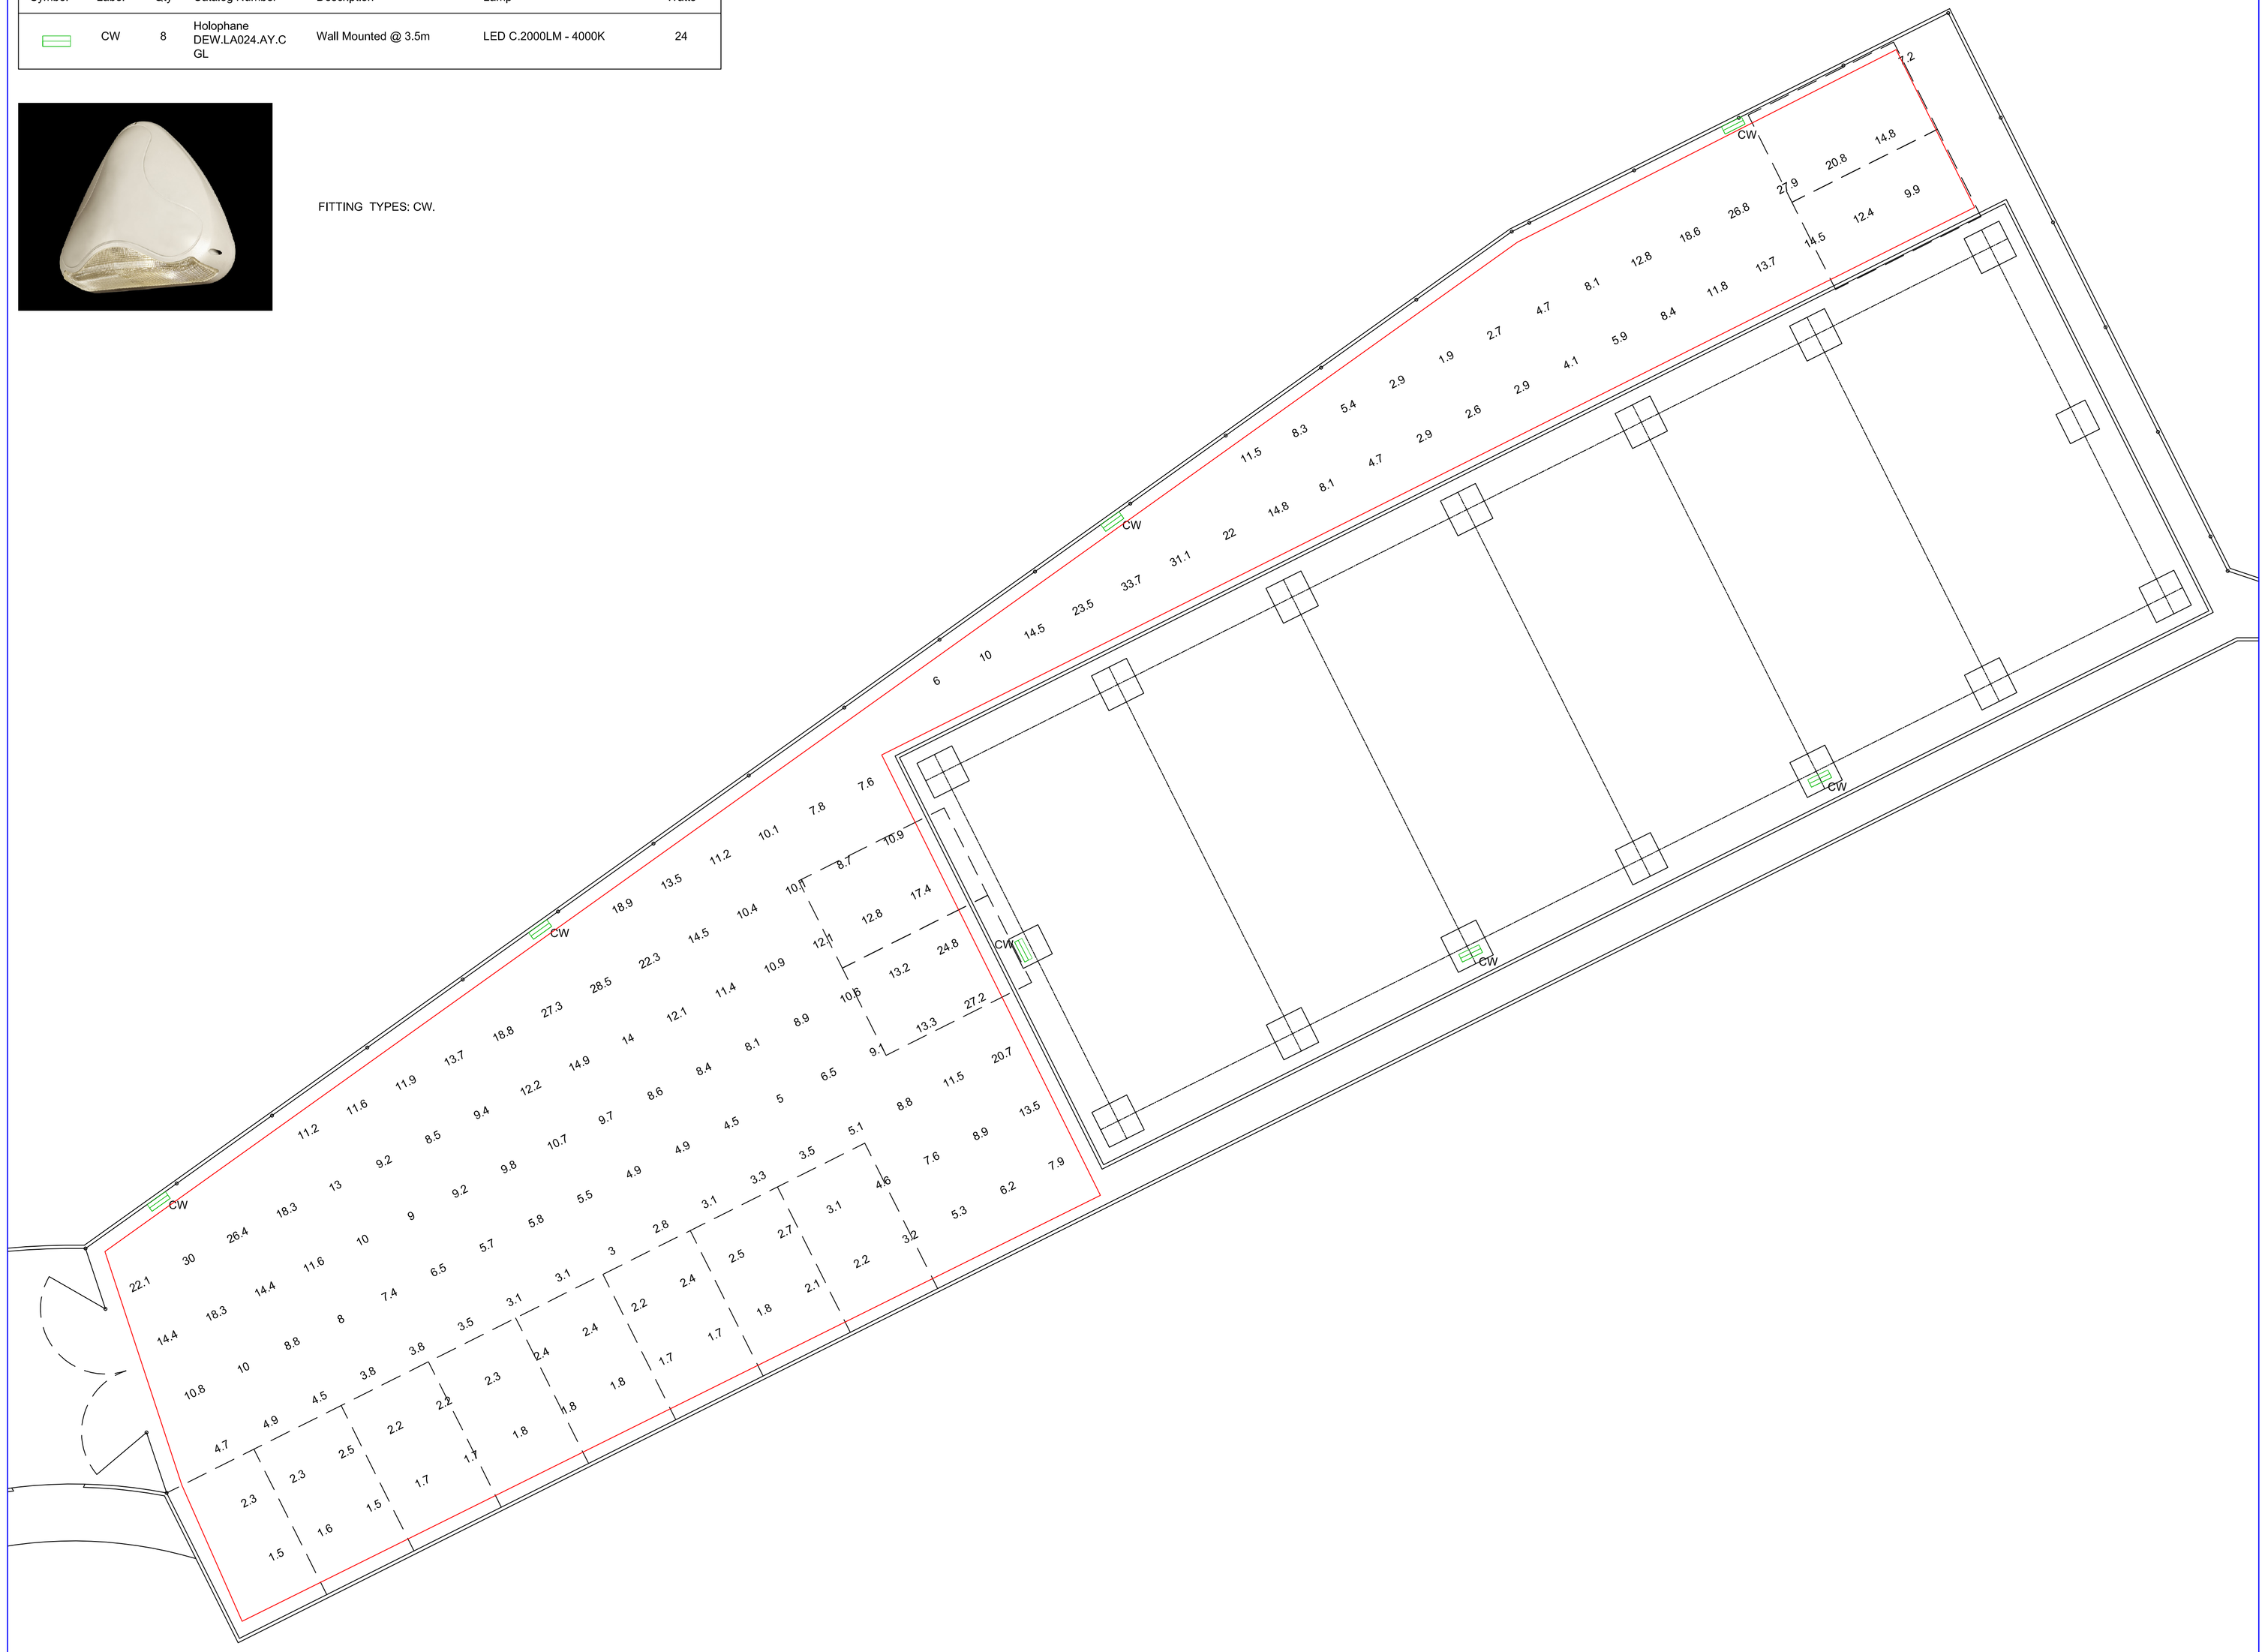

THIS DRAWING IS CONFIDENTIAL AND MAY NOT BE USED, COPIED OR DISCLOSED TO ANYONE WITHOUT PERMISSION OF SPIE LTD

DO NOT SCALE OFF THIS DRAWING

DRAWING STAGE DEFINITIONS (BSRIA BG6/2014)

STAGE 2 CONCEPT DRAWING
STAGE 3B DEVELOPED DESIGN DRAWING
STAGE 4A TECHNICAL DESIGN DRAWING
STAGE 4B COORDINATED WORKING DRAWING
STAGE 5 INSTALLATION DRAWING/RECORD DRAWING

For full definitions refer to BSRIA BG6/2014 Table 1

Rev	Description	Drawn	Date
P01	FOR REVIEW	RJH	28/02/19

CODE	SUITABILITY DESCRIPTION
S3	FOR REVIEW
STATUS	PURPOSE OF ISSUE
2	FOR PLANNING

SPIE Building Services Midlands, Wales and West
Second Floor, Unit 1B, Stratford Court, Cranmore Boulevard, B90 4QT, United Kingdom

PROJECT
HATFIELD BUSINESS PARK
PLOT 5100
HR OWEN

TITLE
TEMPORARY SHOWROOM EXTERNAL LIGHTING PLOT

CLIENT
ARLINGTON

DRAWN BY	CHECKED BY	DATE
RJH	RJB	FEB 2019

SCALE (@ A1)	PROJECT NUMBER
1:100	Project Number

DRAWING NUMBER	REV
P5100-SPIE-XX-00-DR-E-6312	P01