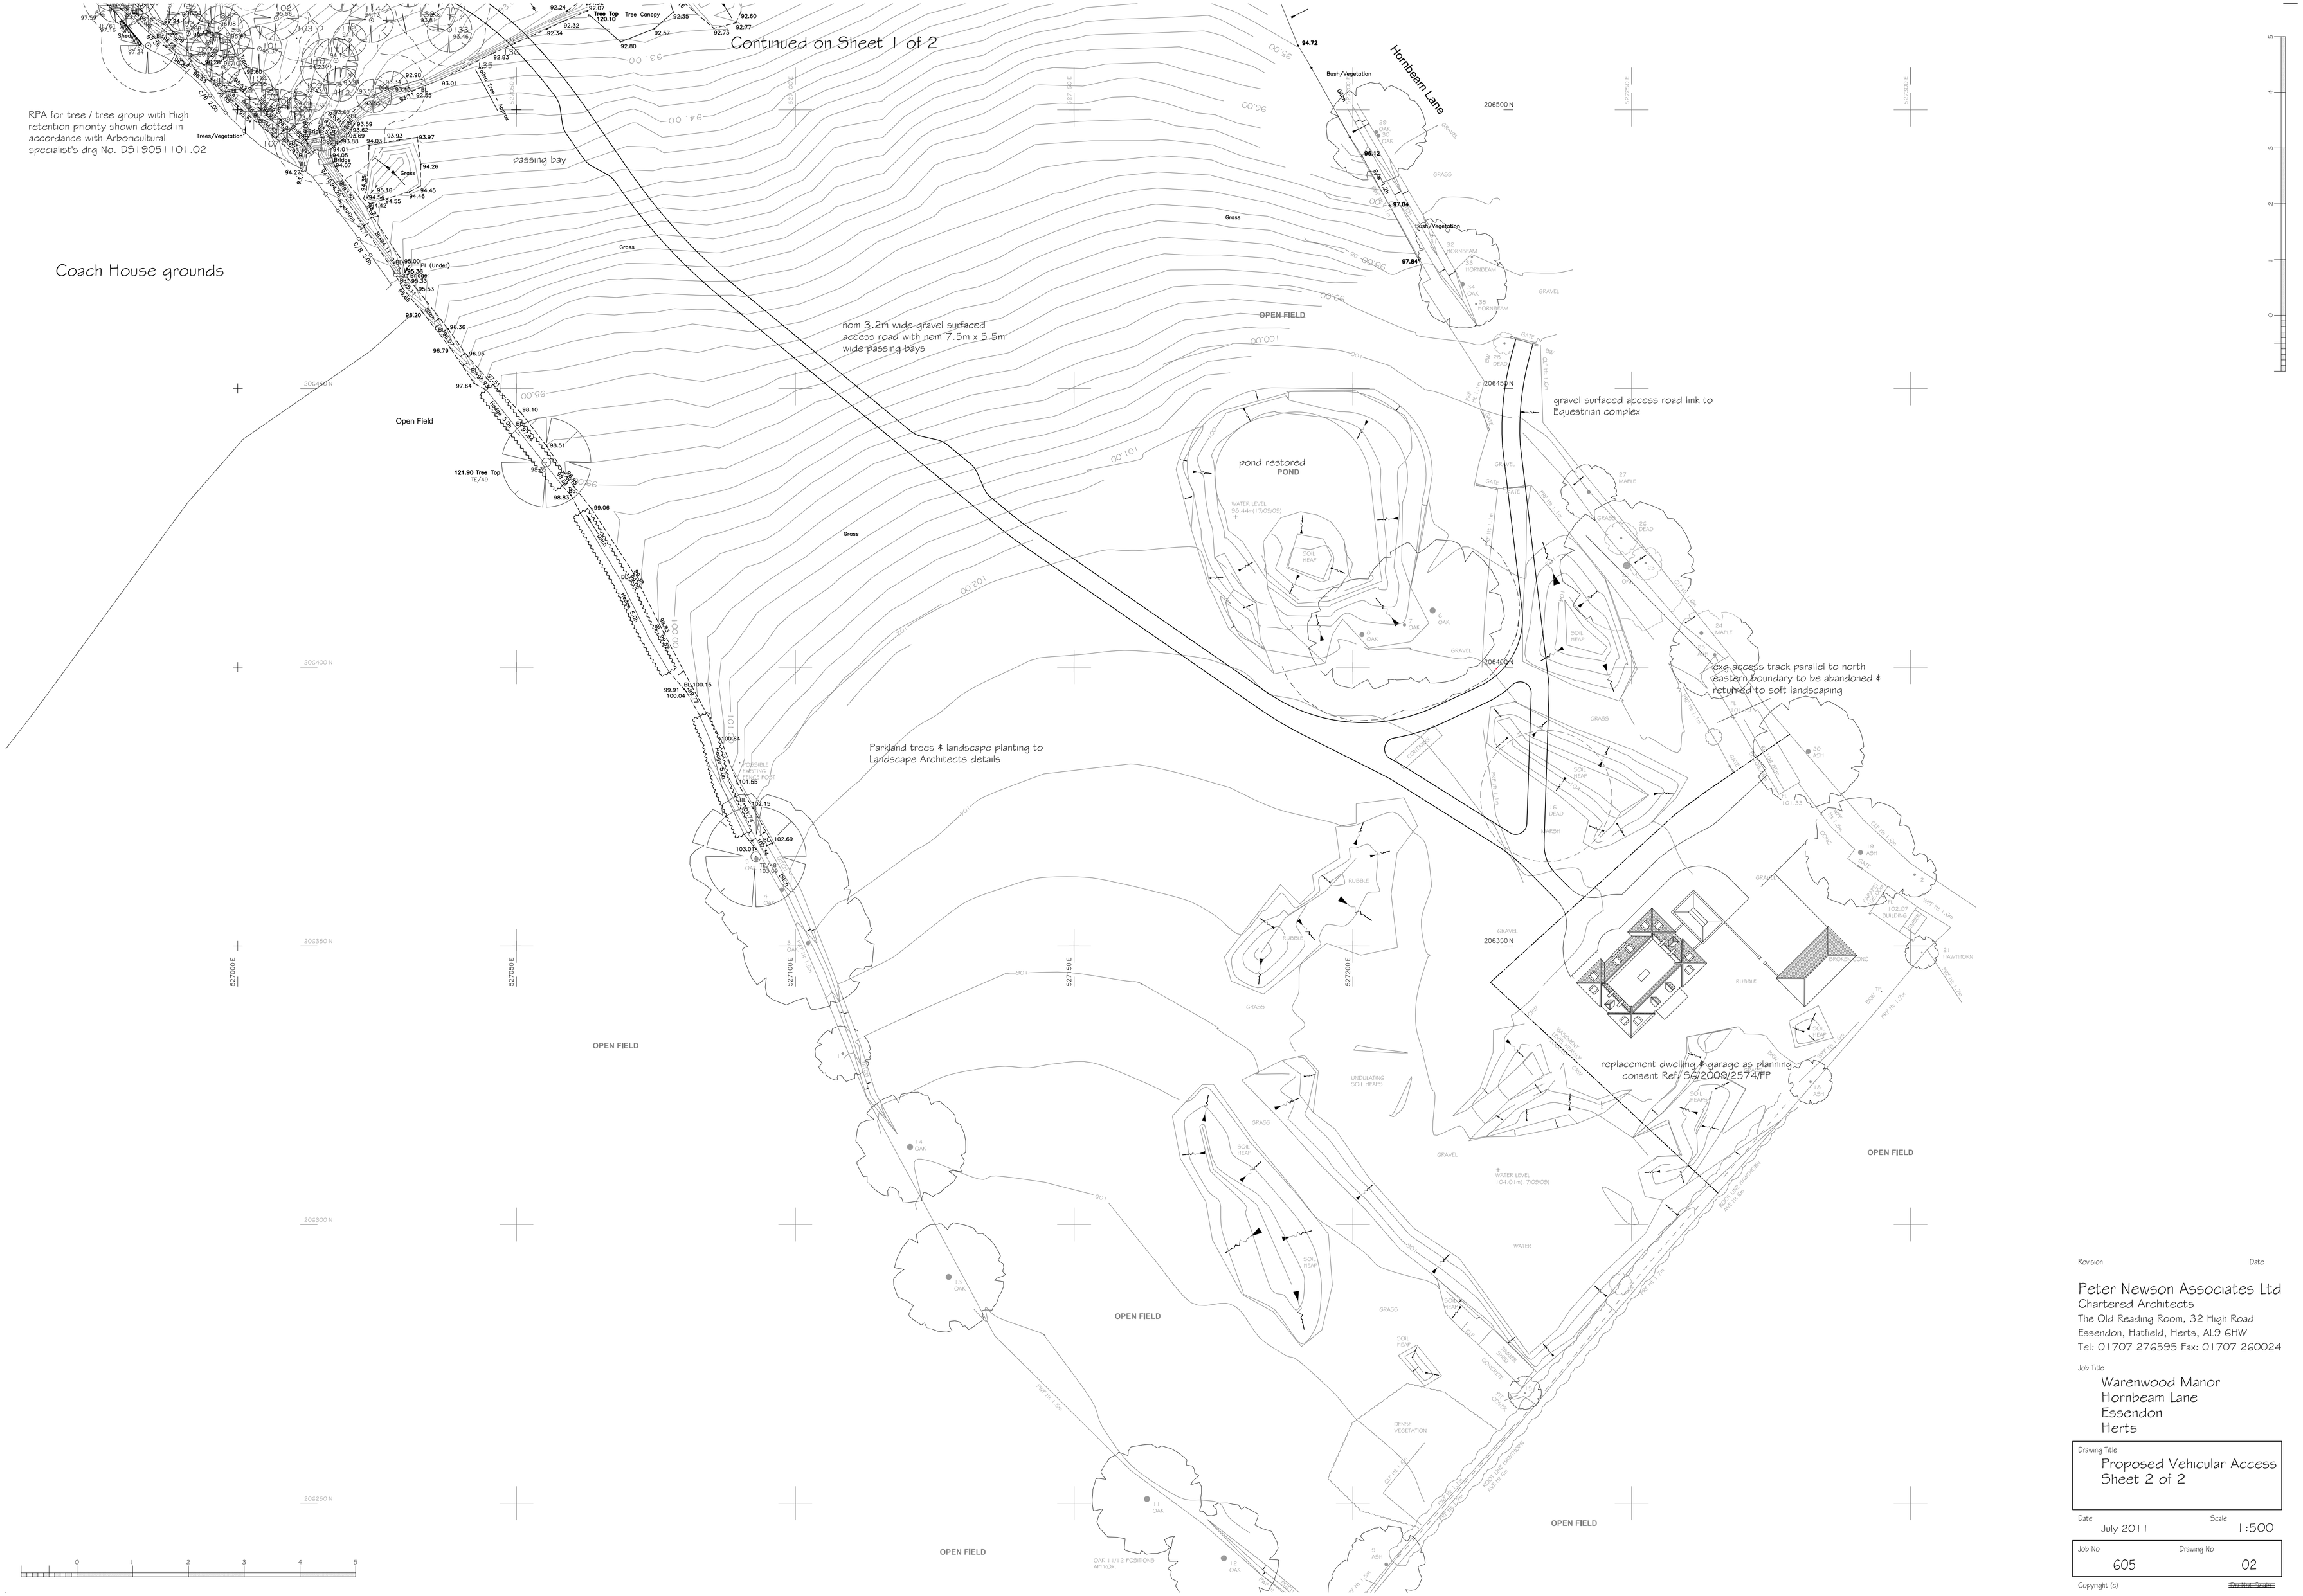

Revision Date

Peter Newson Associates Ltd
Chartered Architects
The Old Reading Room, 32 High Road
Essendon, Hatfield, Herts, AL9 6HW
Tel: 01707 276595 Fax: 01707 260024

Job Title
Warenwood Manor
Hornbeam Lane
Essendon
Herts

Drawing Title
Proposed Vehicular Access
Sheet 2 of 2

Date: July 2011
Scale: 1:500

Job No: 605
Drawing No: 02

Copyright (c)