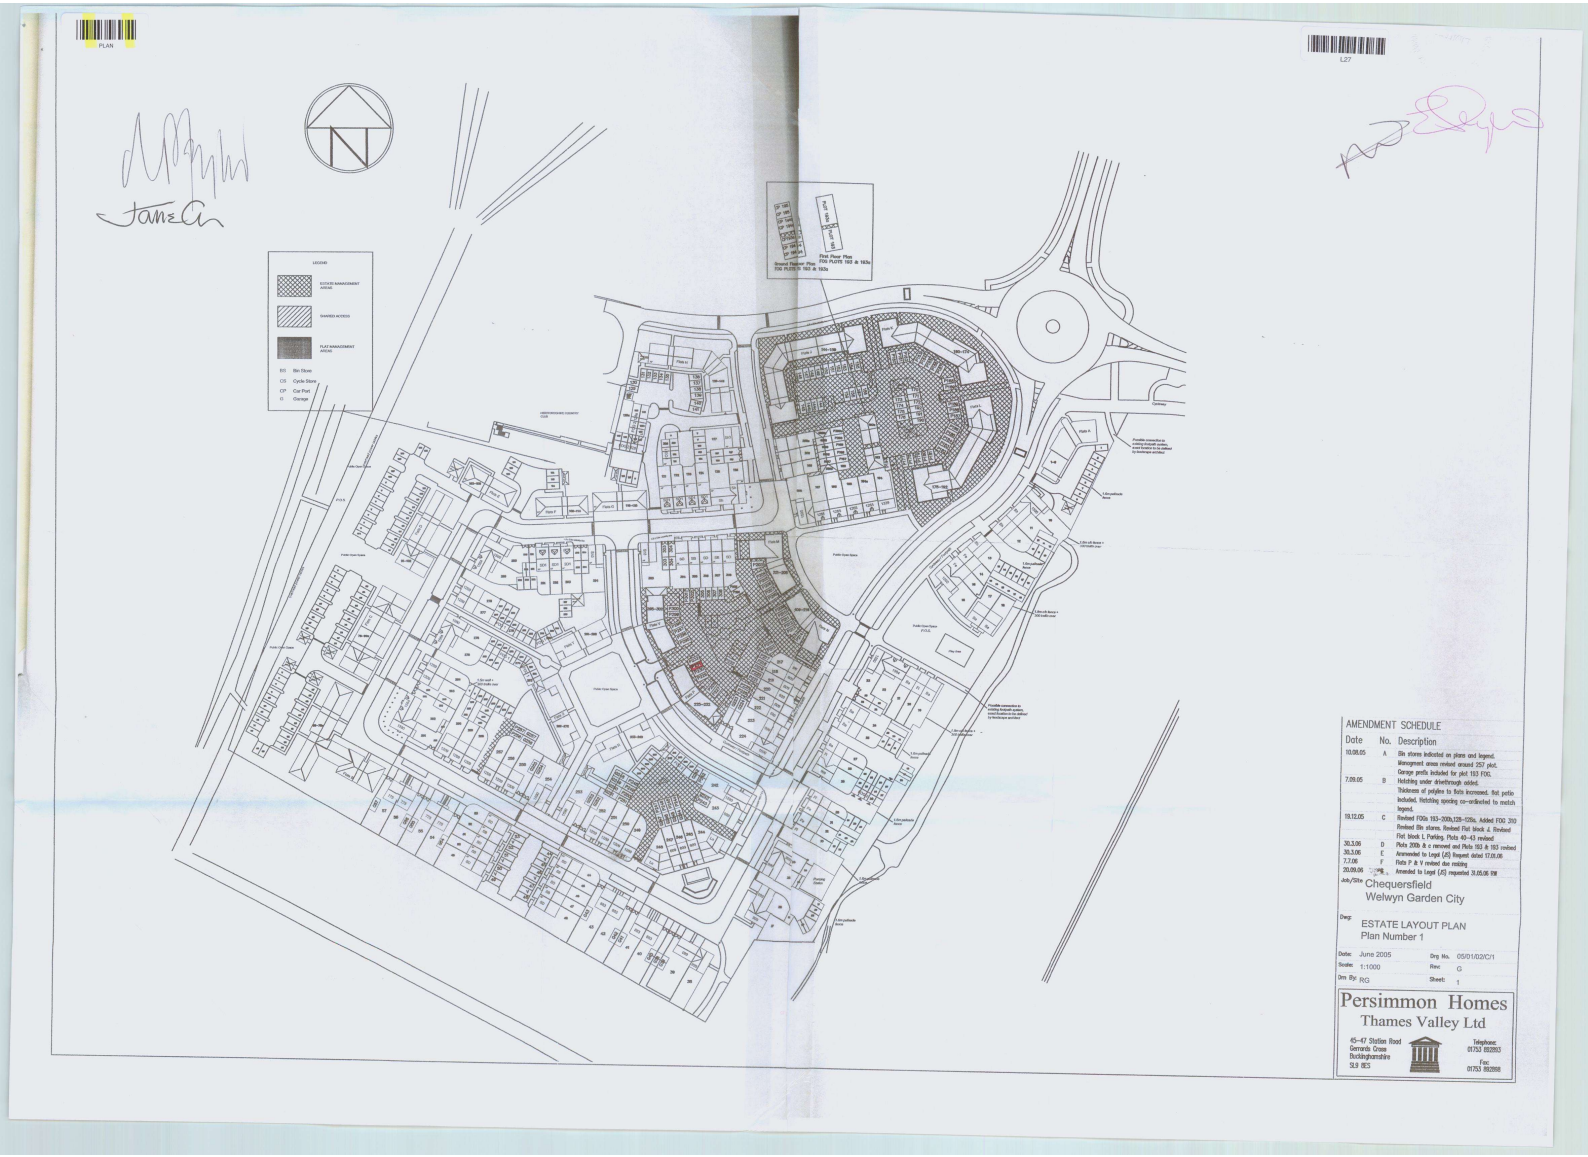

AMENDMENT SCHEDULE

Date	No.	Description
10.08.05	A	Bin stores indicated on plans and legend. Unassigned areas revised around 257 plot. Garage prefix included for plot 193 FOG.
7.09.05	B	Hatching under driveithrough added. Thickness of polyline to flats increased. Rail patio included. Hatching spacing co-ordinated to match legend.
19.12.05	C	Revised FOGs 193–200b,128–128a. Added FOG 210 Revised Bin stores. Revised Flat block 4. Revised Flat block L Parking. Plots 43–43 revised
30.3.06	D	Plots 200b & c removed and Plots 163 & 163 revised
30.3.06	E	Ammended to Legal (JS) frequest dated 17.05.06
7.7.06	F	Flats P & Y revised doo rotating
20.09.06	G	Amended to Legal (JS) requested 31.05.06 RW

Job/Site: Chequersfield
Welwyn Garden City

Dwg: ESTATE LAYOUT PLAN
Plan Number 1

Date: June 2005 | Dwg No. 05/01/02/C/1
Scales: 1:1000 | Rev: G
Drn By: RG | Sheet: 1

Persimmon Homes
Thames Valley Ltd
45–47 Station Road
Gerrards Cross
Buckinghamshire
SL9 8ES
Telephone: 01753 892893
Fax: 01753 892898

This official copy is incomplete without the preceding notes page.