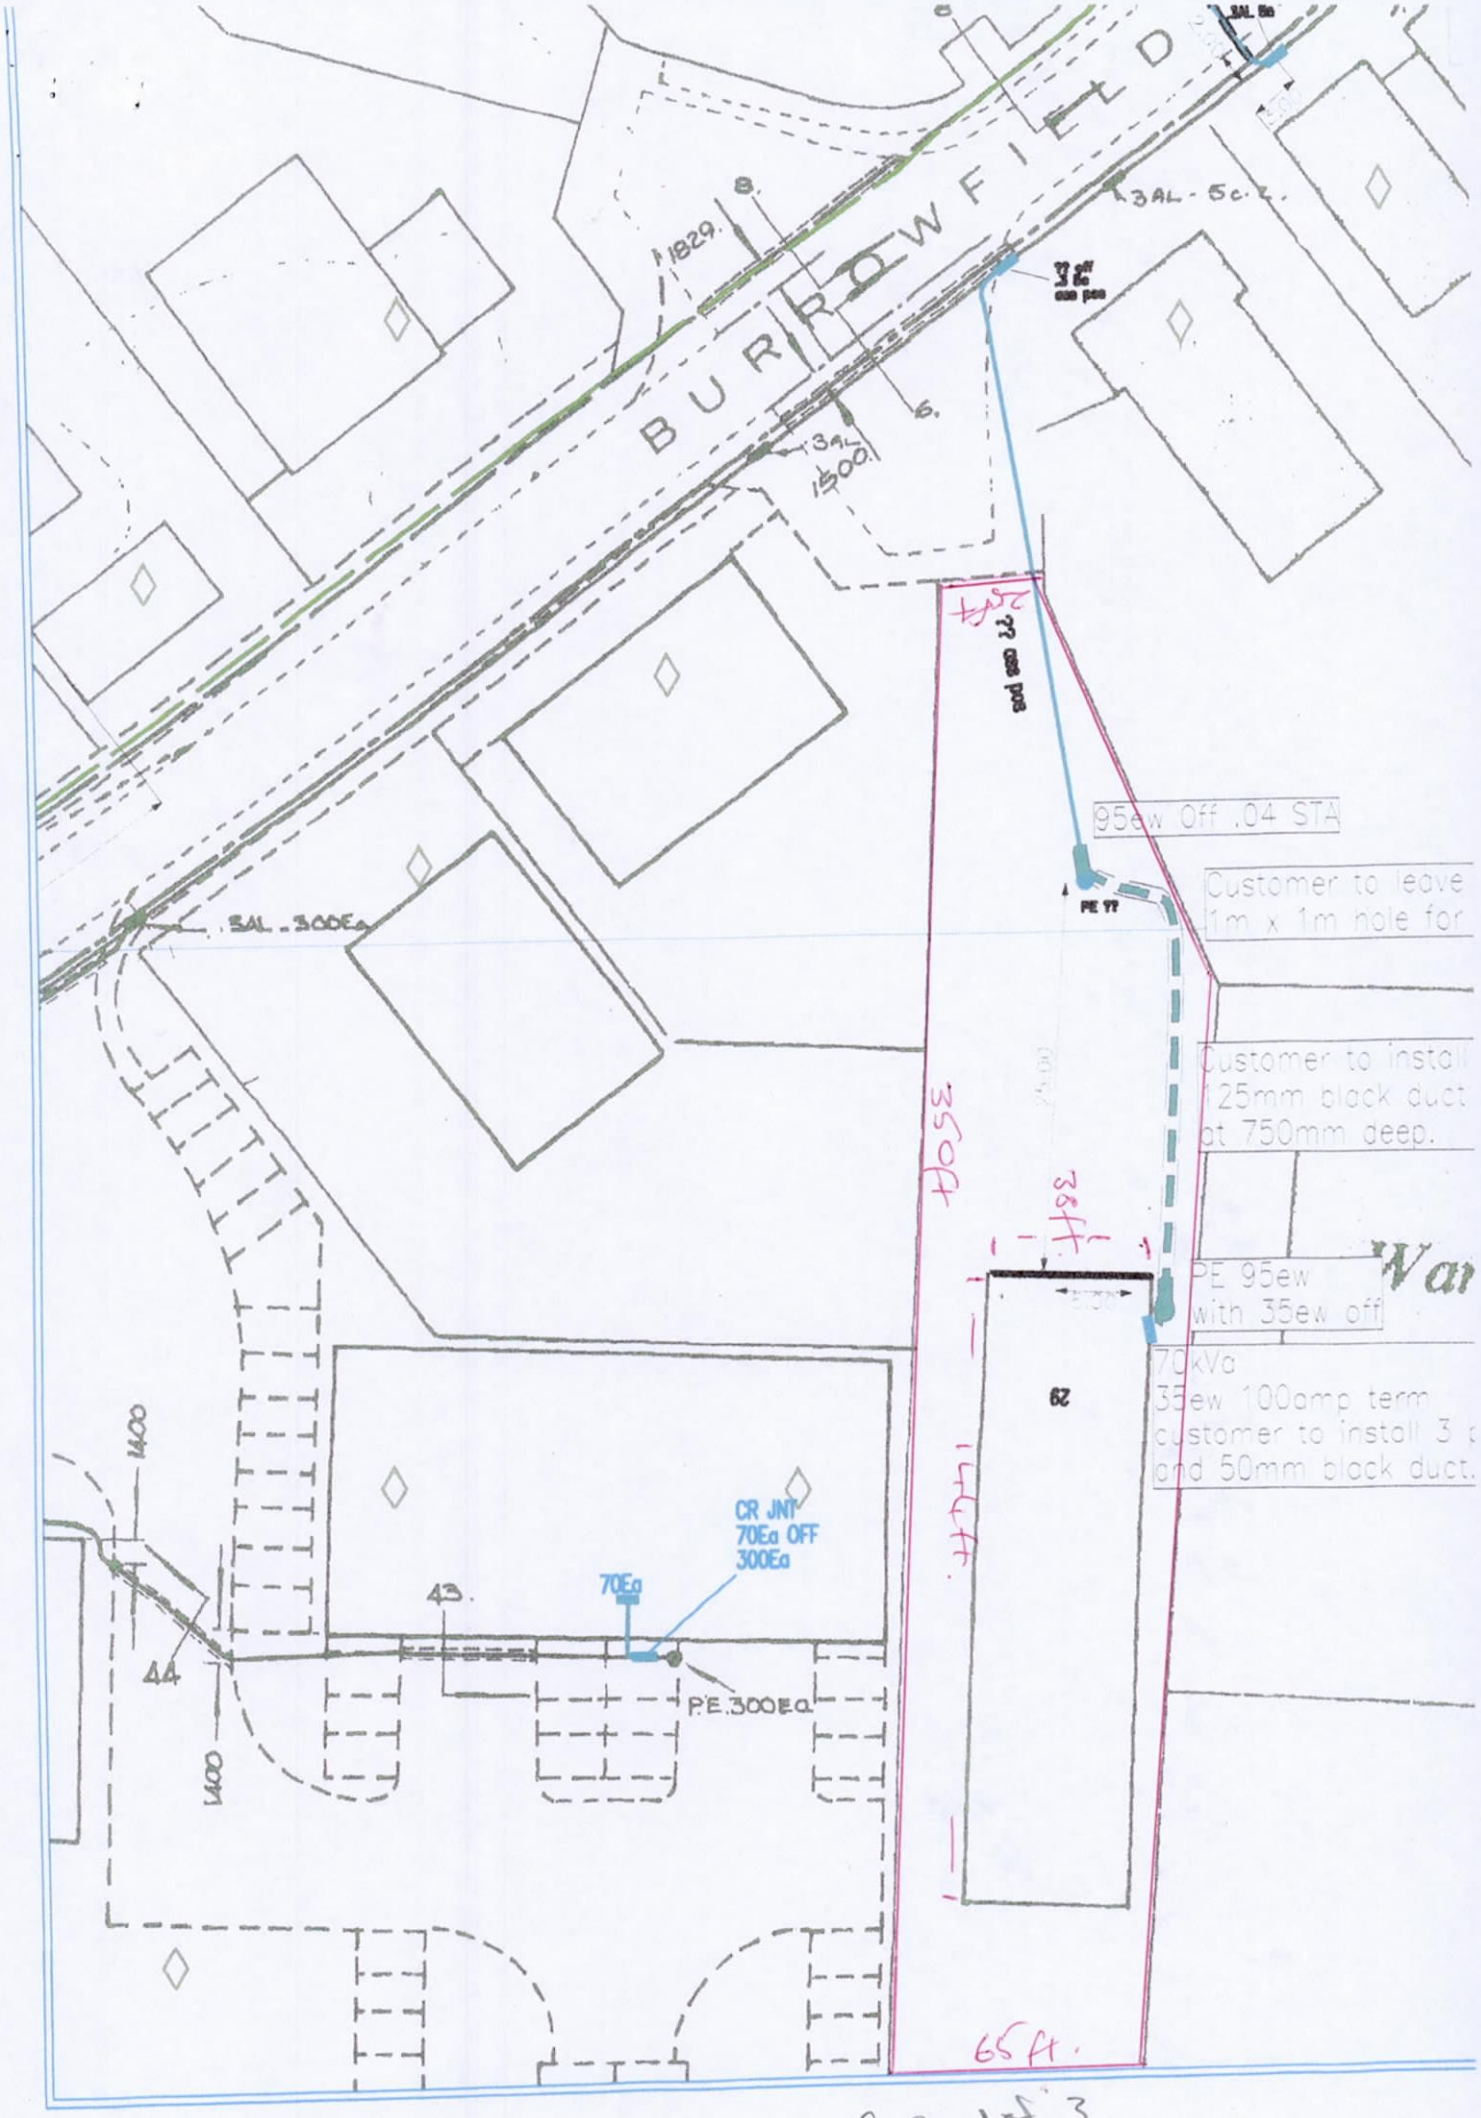
BURROWFIELD
3AL - 5c.c.
1829.
8.
6.
3AL
1500.
3AL - 300Ea
95ew Off .04 STA
PE 77
Customer to leave
1m x 1m hole for
Customer to install
125mm black duct
at 750mm deep.
PE 95ew
with 35ew off
70kVa
35ew 100amp term
customer to install 3 c
and 50mm black duct.
350ft
36ft.
144ft.
65ft.
29
1400
1400
44
43.
CR JNT
70Ea OFF
300Ea
70Ea
P.E.300Ea

Copy 1 of 3