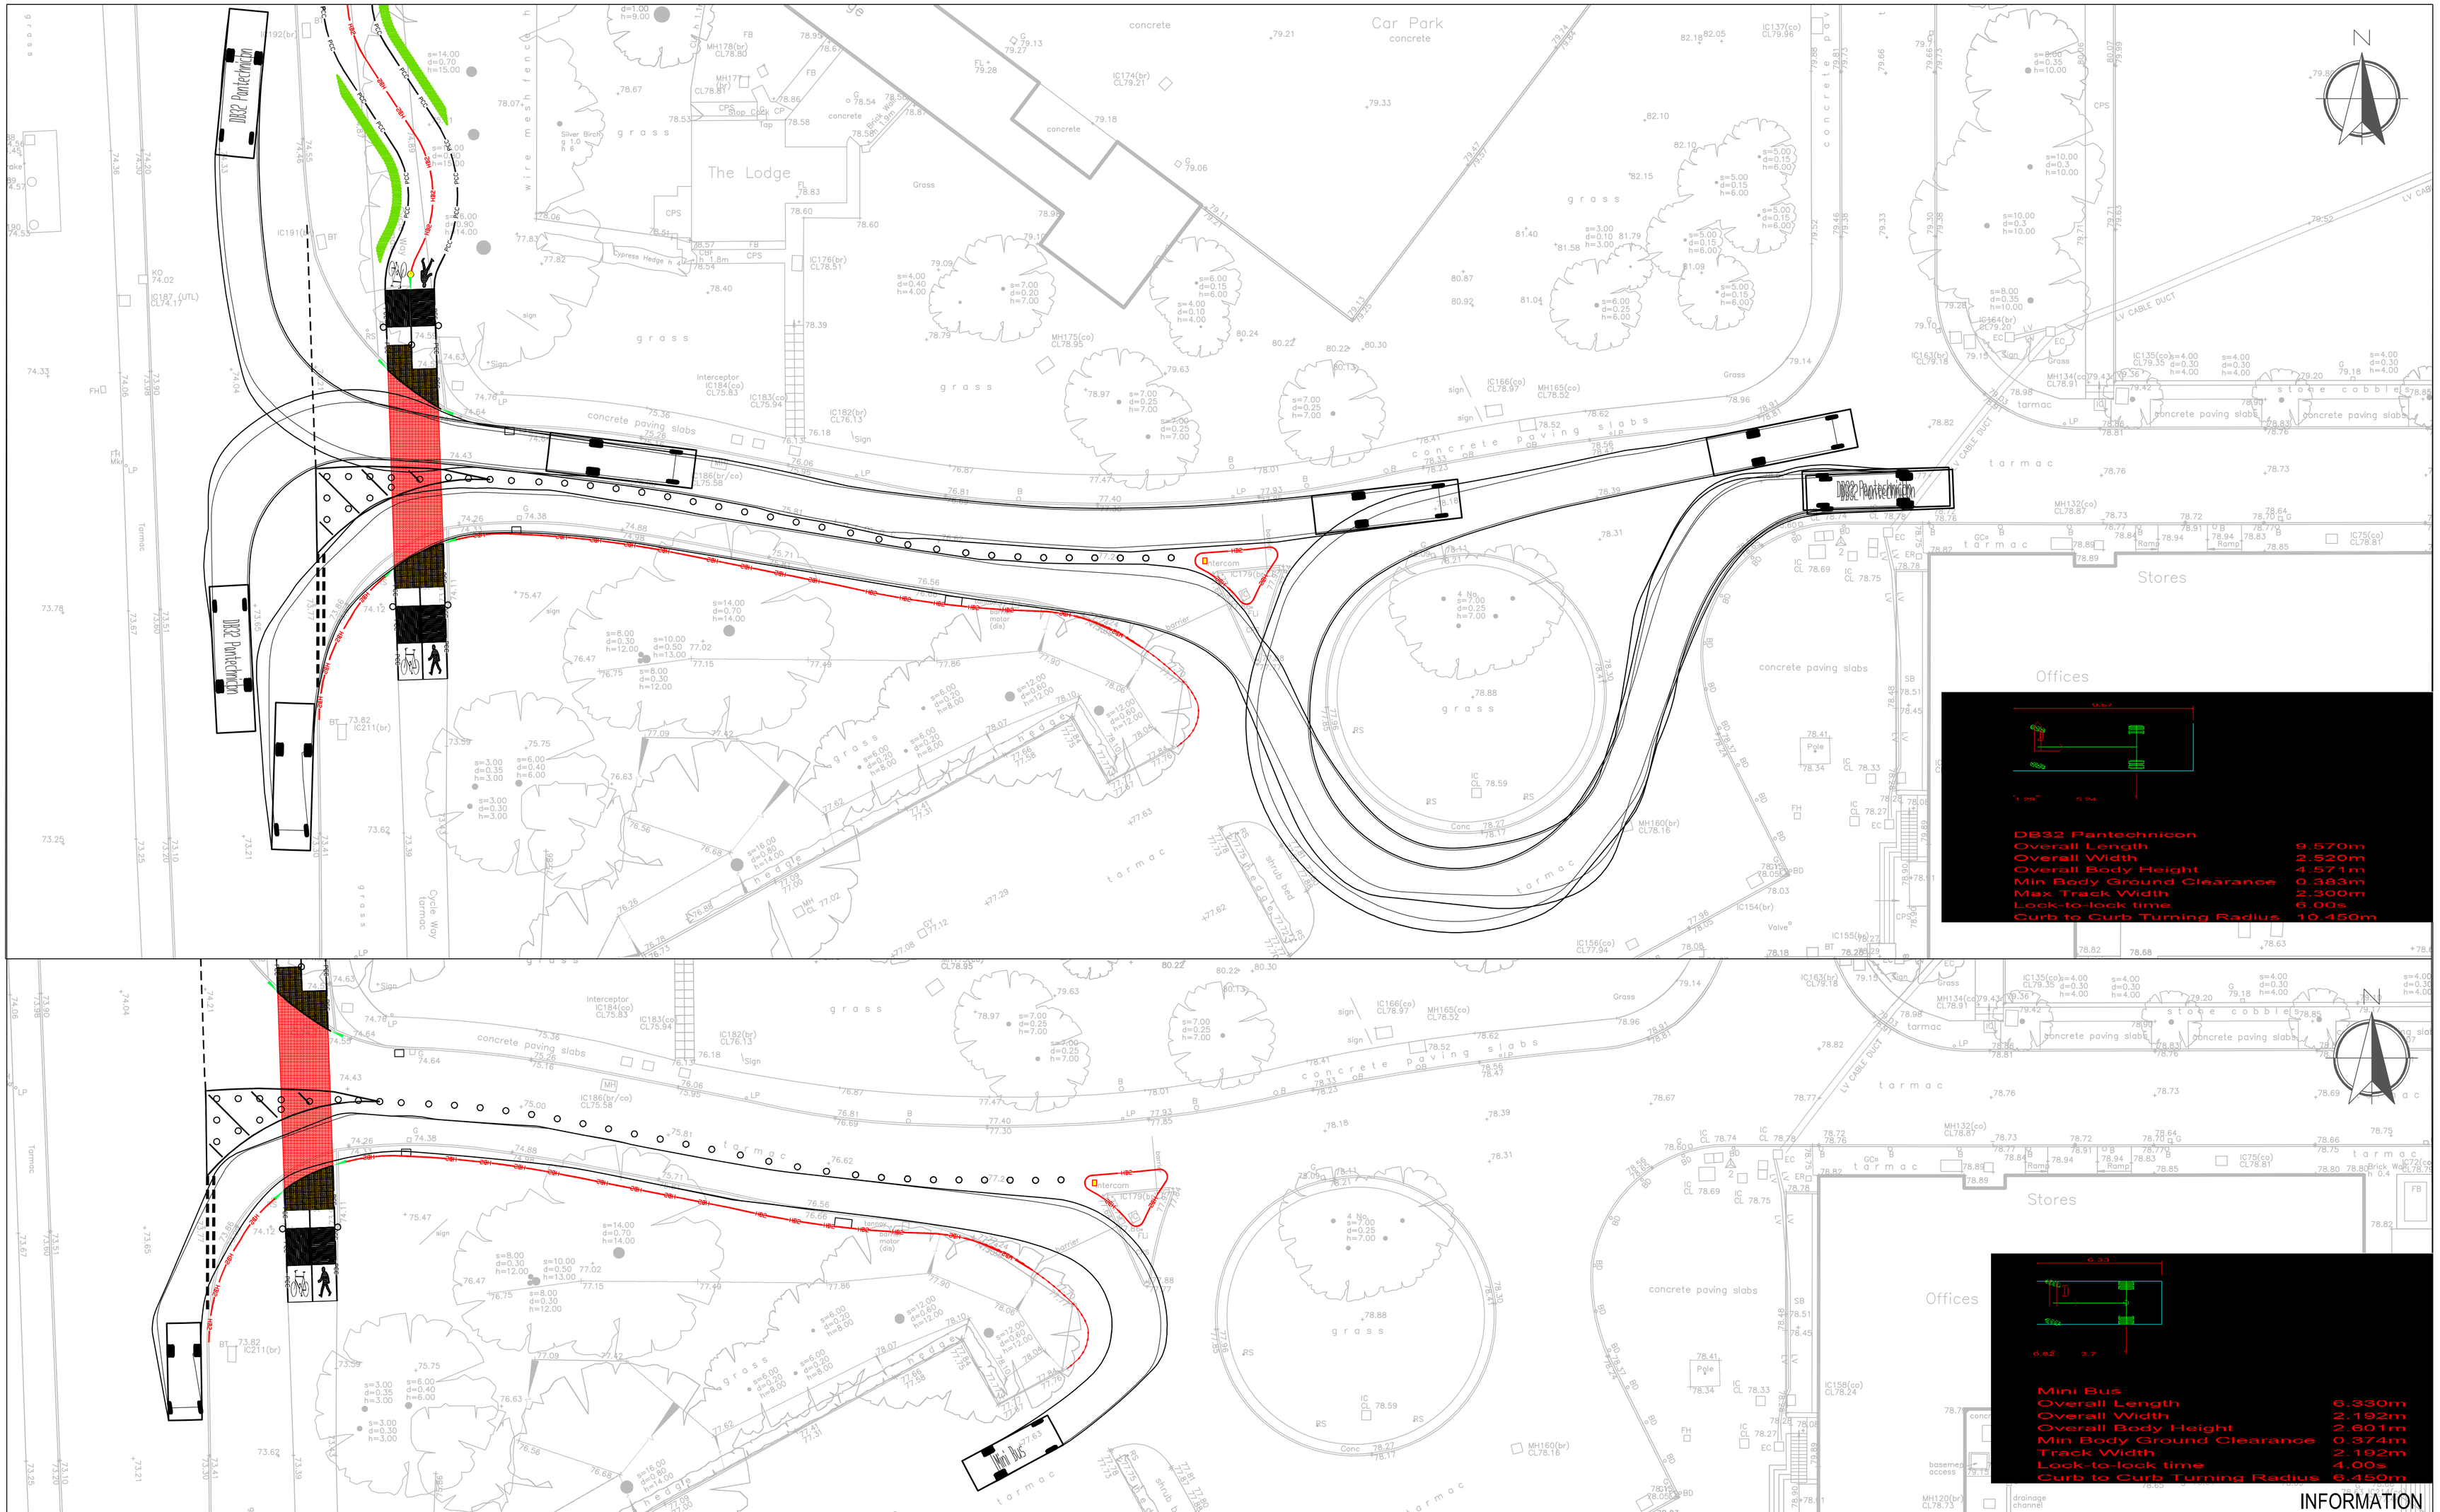


1:200@ A1
1:400@ A3
0 2 4 6 8 10 12 14 16 18 20 m

| Revision | Amendment | Approved | Revision Date |
|---|---|---|---|
| | | | |

OPUS
Milton Keynes Office
+44 1908 373 383
1 South House
Bond Avenue
Milton Keynes MK1 1SW

| Drawn | Designed | Approved | Revision Date |
|---|---|---|---|
| HBZ | HBZ | DH | 24/01/17 |

Project
Hertfordshire Constabulary Headquarters
Junction Improvement Works
Welwyn Garden City

Sheet
Vehicle Tracking

| Project No. | Scale | Drawing No. | Sheet. No. | Revision |
|---|---|---|---|---|
| J-M3923.00 | 1:200 @ A1 | J-M3923.00/0100/005 | 1 of 1 | R0 |

Original Sheet Size A1 [841x594] Plot Date 25 Jan 2017 @ 4:07 PM Path G:\PROJECTS\Milton Keynes job numbers\Projects 2016\Highways\Police\Police HQ Welwyn Garden City\Drawings\J-M3923.PP-0100-005 Vehicle Tracking.dwg Landscape A1