KEY

- TAYLOR WIMPEY PLANNING BOUNDARY
- AFFORDABLE HOUSING
- DOOR MARKER
- LTH — LIFE TIME HOMES
- HIGH VOLTAGE ELECTRICITY EASEMENT
- GF - 1 - PGG5 — GROUND FLOOR PLOT NUMBER & TYPE
- FF - 4 - PGG5 — FIRST FLOOR PLOT NUMBER & TYPE
- SF - 7 - PGG5 — SECOND FLOOR PLOT NUMBER & TYPE
- TF - 10 - PGG5 — THIRD FLOOR PLOT NUMBER & TYPE
- BS — BIN STORE
- CS — CYCLE STORE
- INDICATIVE TREE PLANTING & LANDSCAPING
- 1200 HIGH METAL RAILINGS
- COVENANT WHICH REQUIRES A SERVICE CORRIDOR

Accommodation Schedule

Type	Block	Description	Sp. Ft.	Number	Total Sq. ft.
Affordable					
A546	A	1 Bed 2 Person Flat	546	4	2184
A501	A	1 Bed 2 Person Flat	501	3	1503
A490	A	1 Bed 2 Person Flat	490	3	1470
			Sub total	**10**	**5157**
Private					
P501	A	1 Bed 2 Person Flat	501	1	501
P490	A	1 Bed 2 Person Flat	490	1	490
P665 - LTH	B	2 Bed 3 Person Flat	665	12	7980
P600	B	2 Bed 3 Person Flat	600	4	2400
P600V	B	2 Bed 3 Person Flat	600	2	1200
			Sub total	**20**	**12571**
			Total	**30**	**17728**

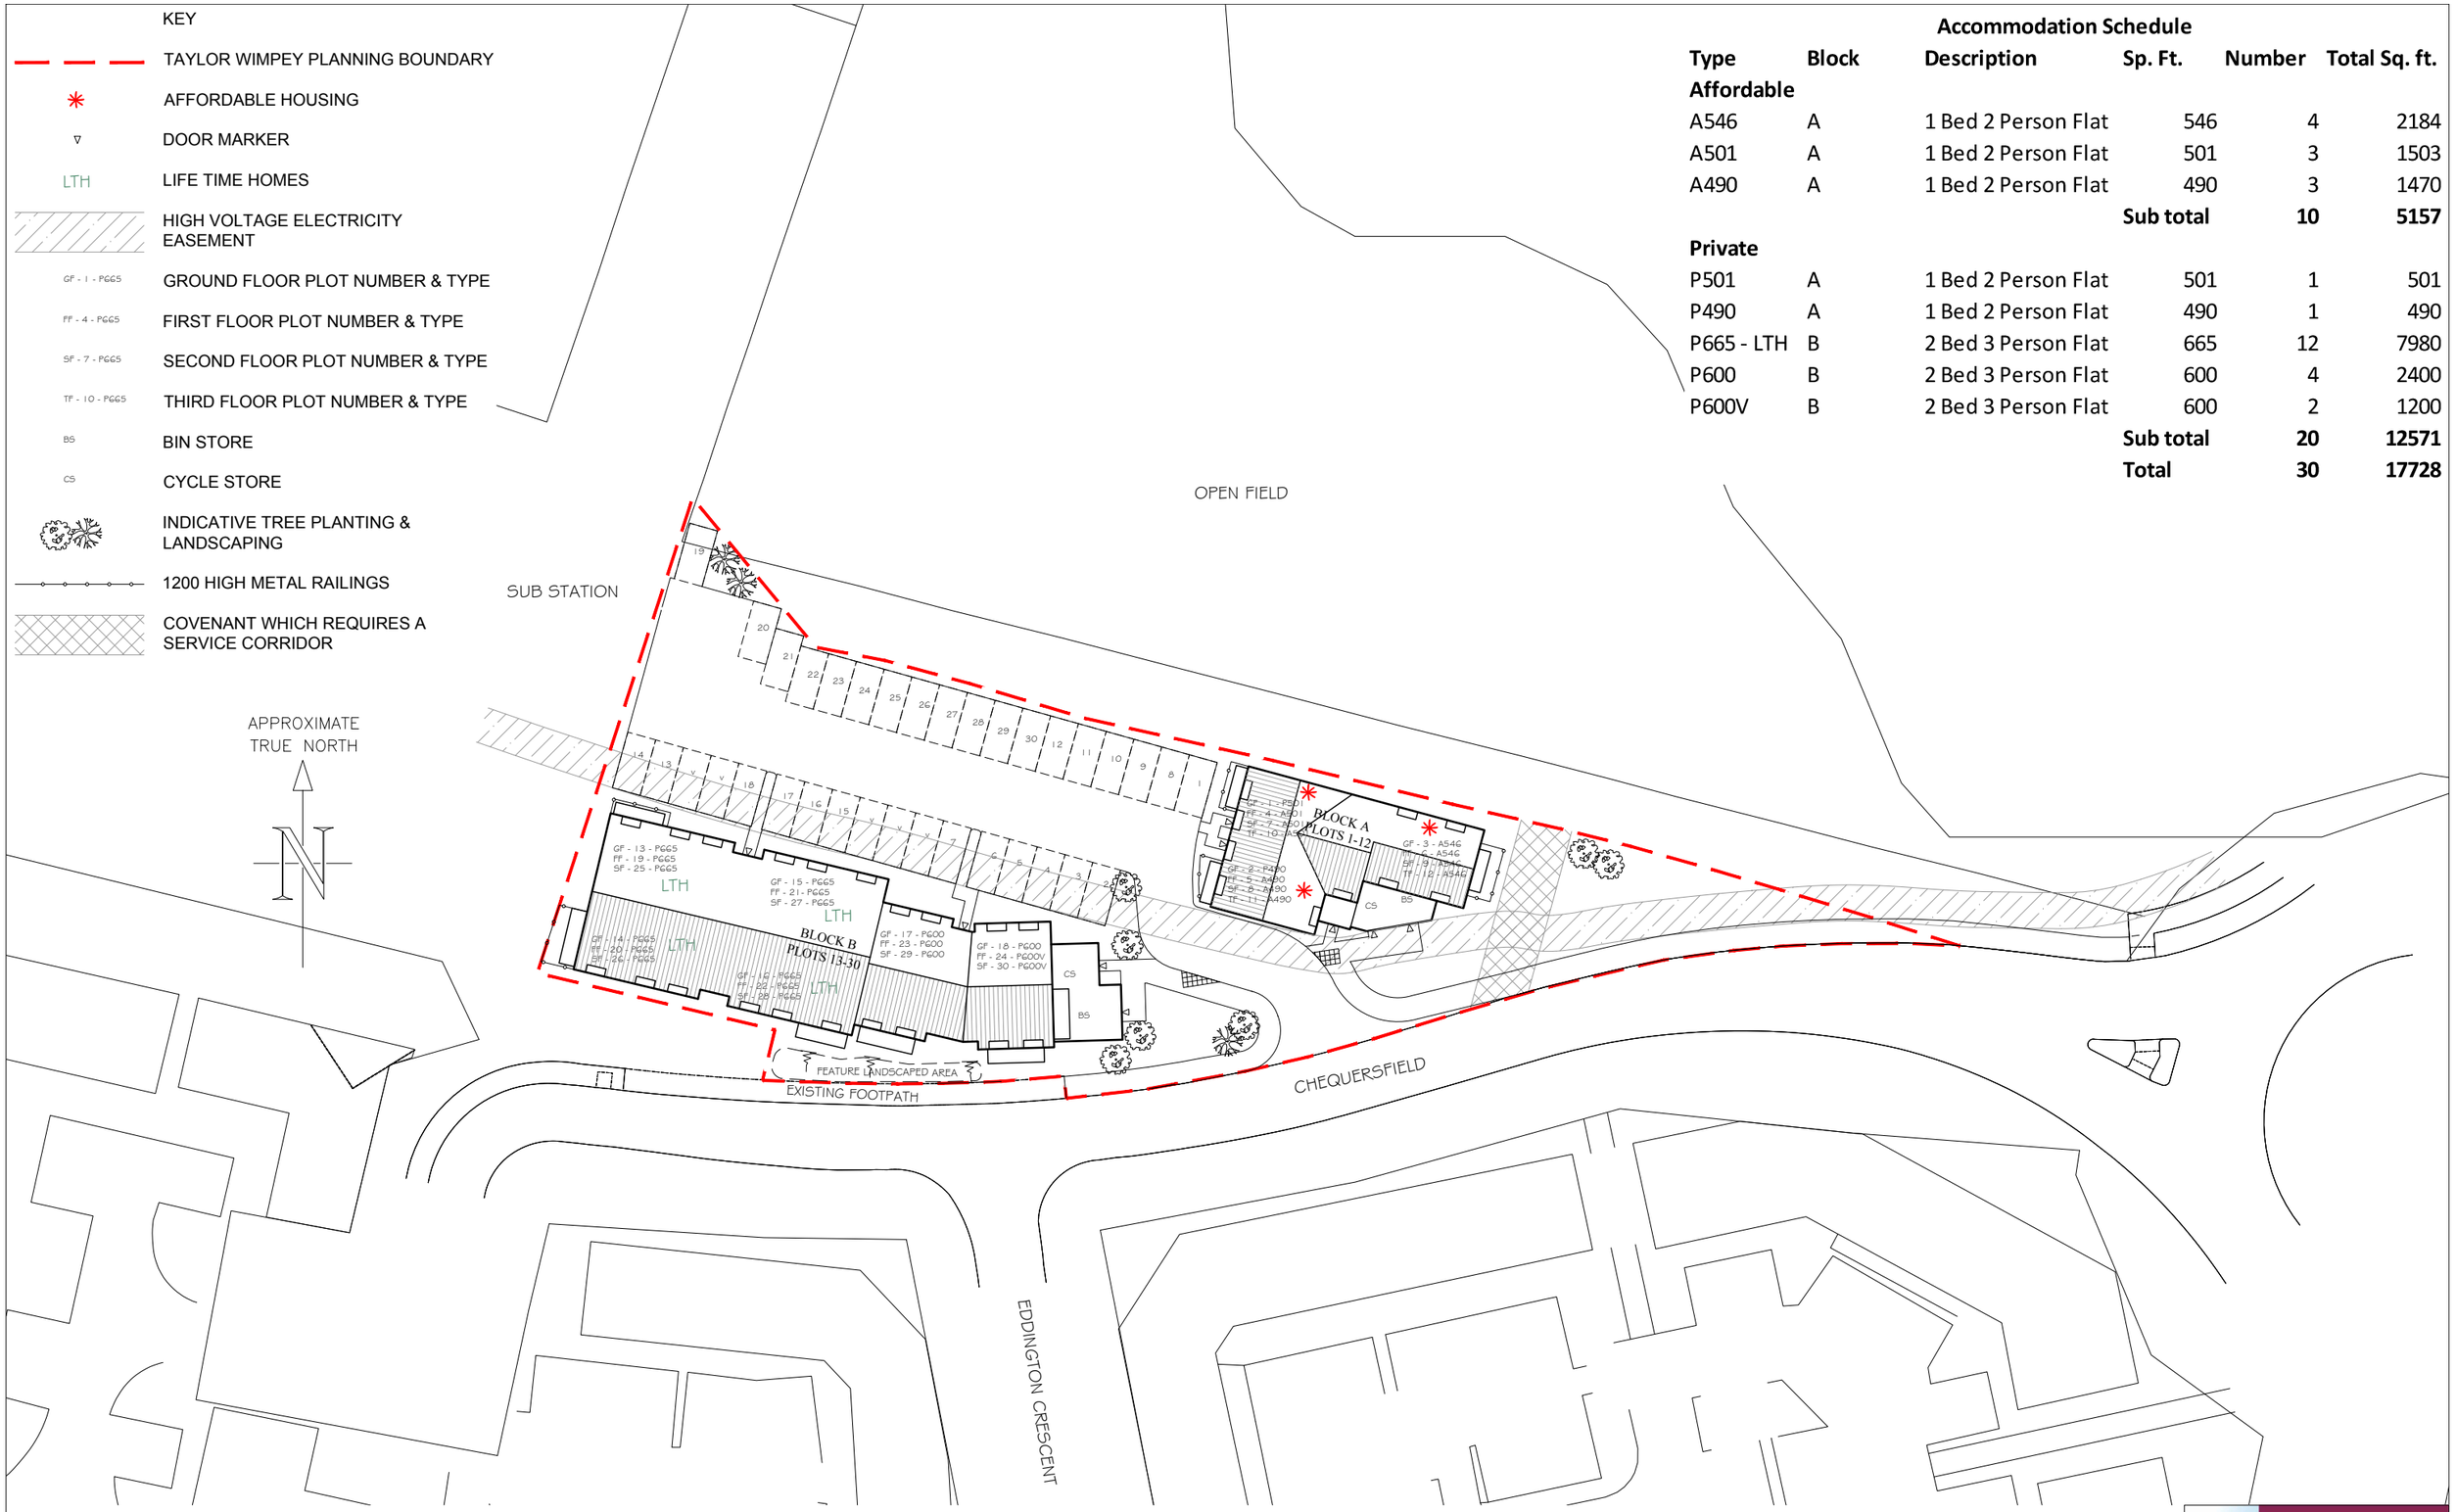

0m 10 20 30m
scale 1:500

LAND NORTH OF CHEQUERSFIELD, WELWYN GARDEN CITY - SITE PLAN (1:500 A3)

Dwg No: LSD209-01 J

Rev G: Access updated to suit drawing 22573-08-020-01 Rev B.
Rev H: Access updated to suit drawing 22573-08-020-01 Rev C.
Rev J: Parking updated to suit drawing 10390-250 Rev P3.

UNIT 1 PRESTON LODGE COURT | PRESTON DEANERY | NORTHAMPTON | NN7 2DS | T: 01604 871199 | W: www.lsdev.co.uk | E: info@lsdev.co.uk

Life Space Design Studio