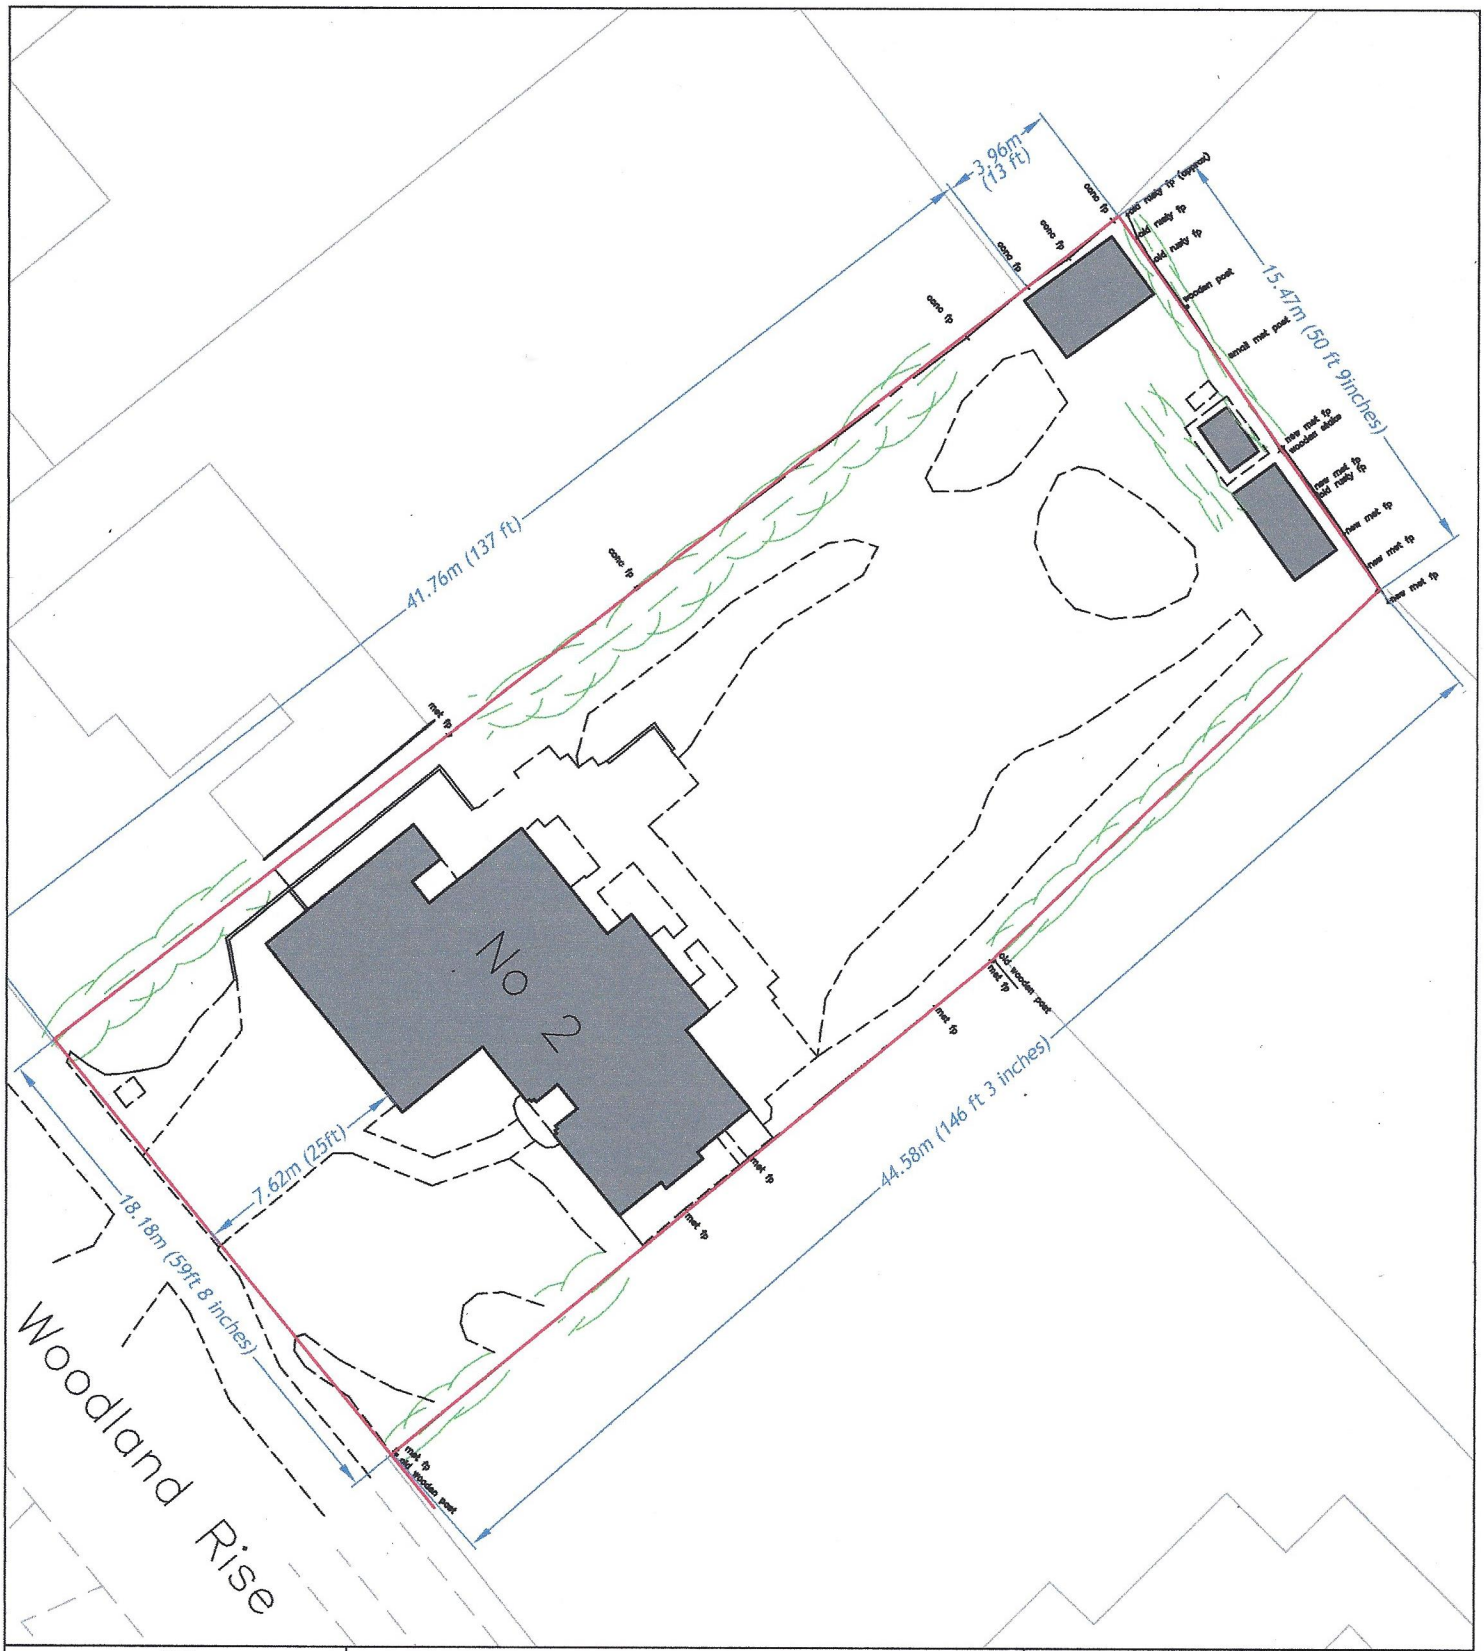

KEY

N

Crown Copyright All rights reserved.
Licence number 100020449
OS backdrop (shown in greyscale)
has been added for location
purposes ONLY

RICS CHARTERED LAND SURVEYORS

TITLE:

LAND AT 2 WOODLAND RISE, WELWYN GARDEN CITY

PLOT DIMENSIONS

0 5 10
scale bar (metres)

MIKE WORBY
SURVEY
CONSULTANCY
37 RAMBLERS WAY
WELWYN GARDEN CITY
HERTS. AL7 2JU
TEL/FAX 01707 333677
MOBILE 07767 456196
EMAIL land_data@msn.com

REF : MWSC-WR-02	DRAWN : MDW
DATE : APRIL 2011	SCALE : 1 : 250 (A4)