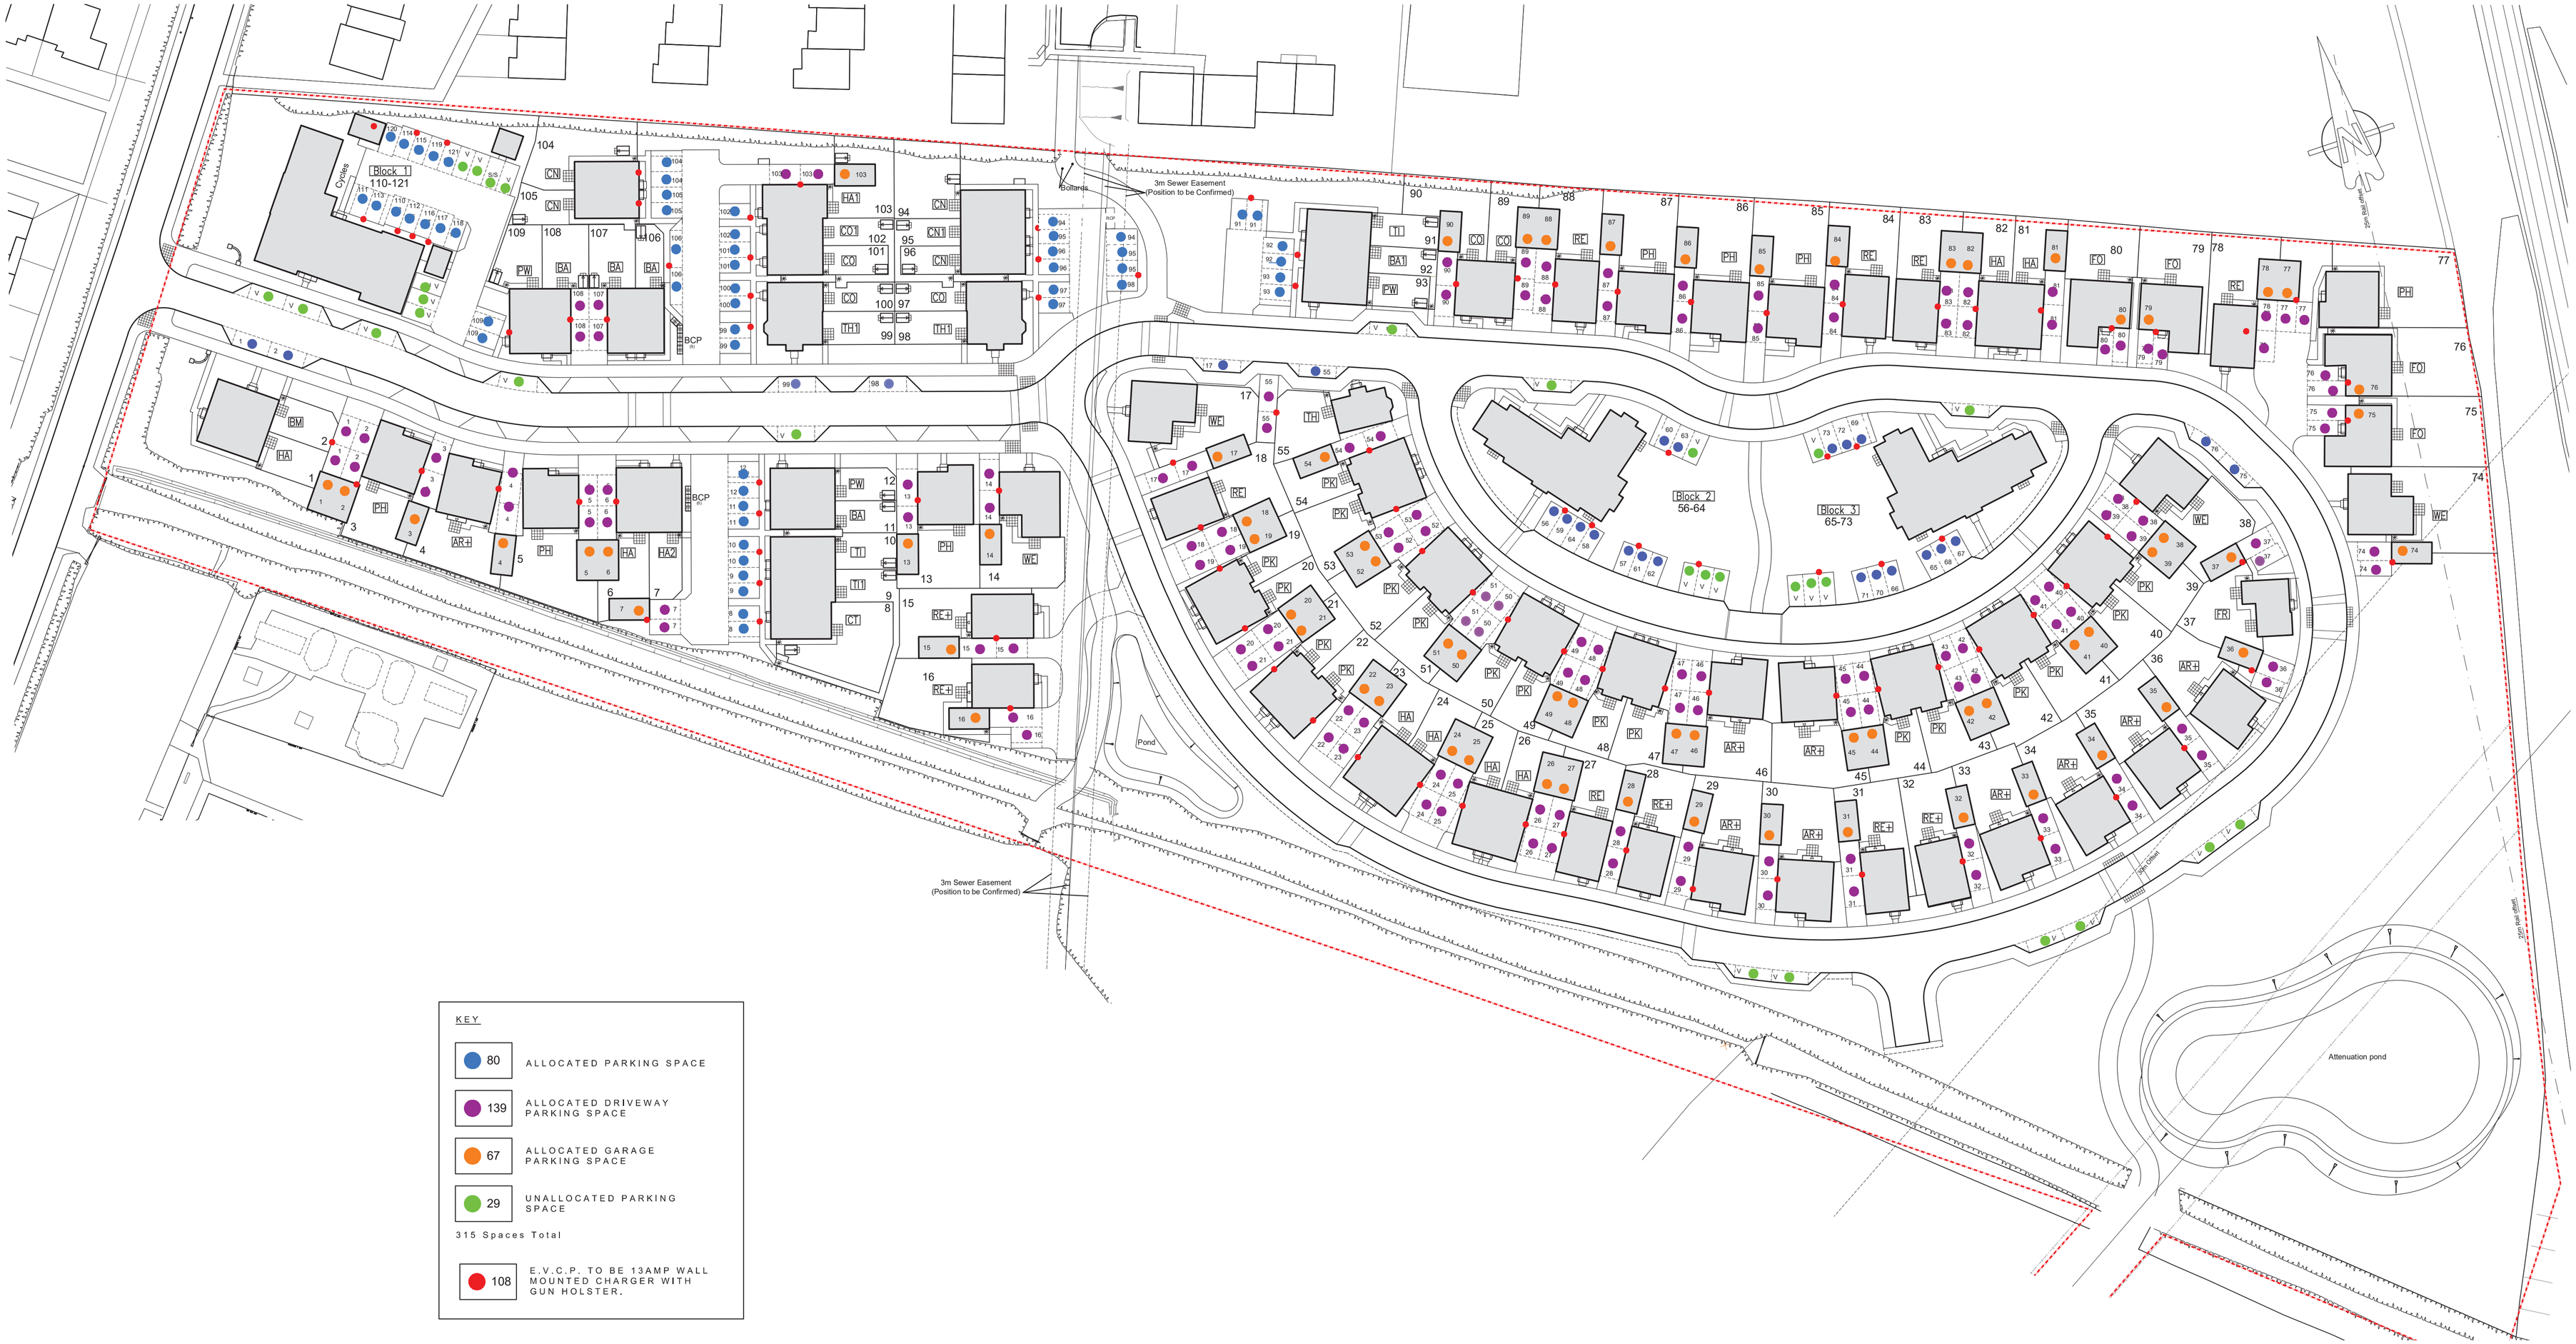

KEY

80	ALLOCATED PARKING SPACE
139	ALLOCATED DRIVEWAY PARKING SPACE
67	ALLOCATED GARAGE PARKING SPACE
29	UNALLOCATED PARKING SPACE

315 Spaces Total

108	E.V.C.P. TO BE 13AMP WALL MOUNTED CHARGER WITH GUN HOLSTER.

0 5 10 15 20 25m

Rev.	Date	Description	Drawn	Checked
ZZZ	01-12-2023	Updated for PC 7 - Parking	MD	MD

Client
Bellway

Project
Northaw Road East, Cuffley

Drawing Title
Parking Layout

Scale 1:500 @ A1
Drawn BAS
Checked DGP
Date April 2022
File P1848 Layout
Drawing Status
Drg.No. P1848.05
Rev. S
PLANNING