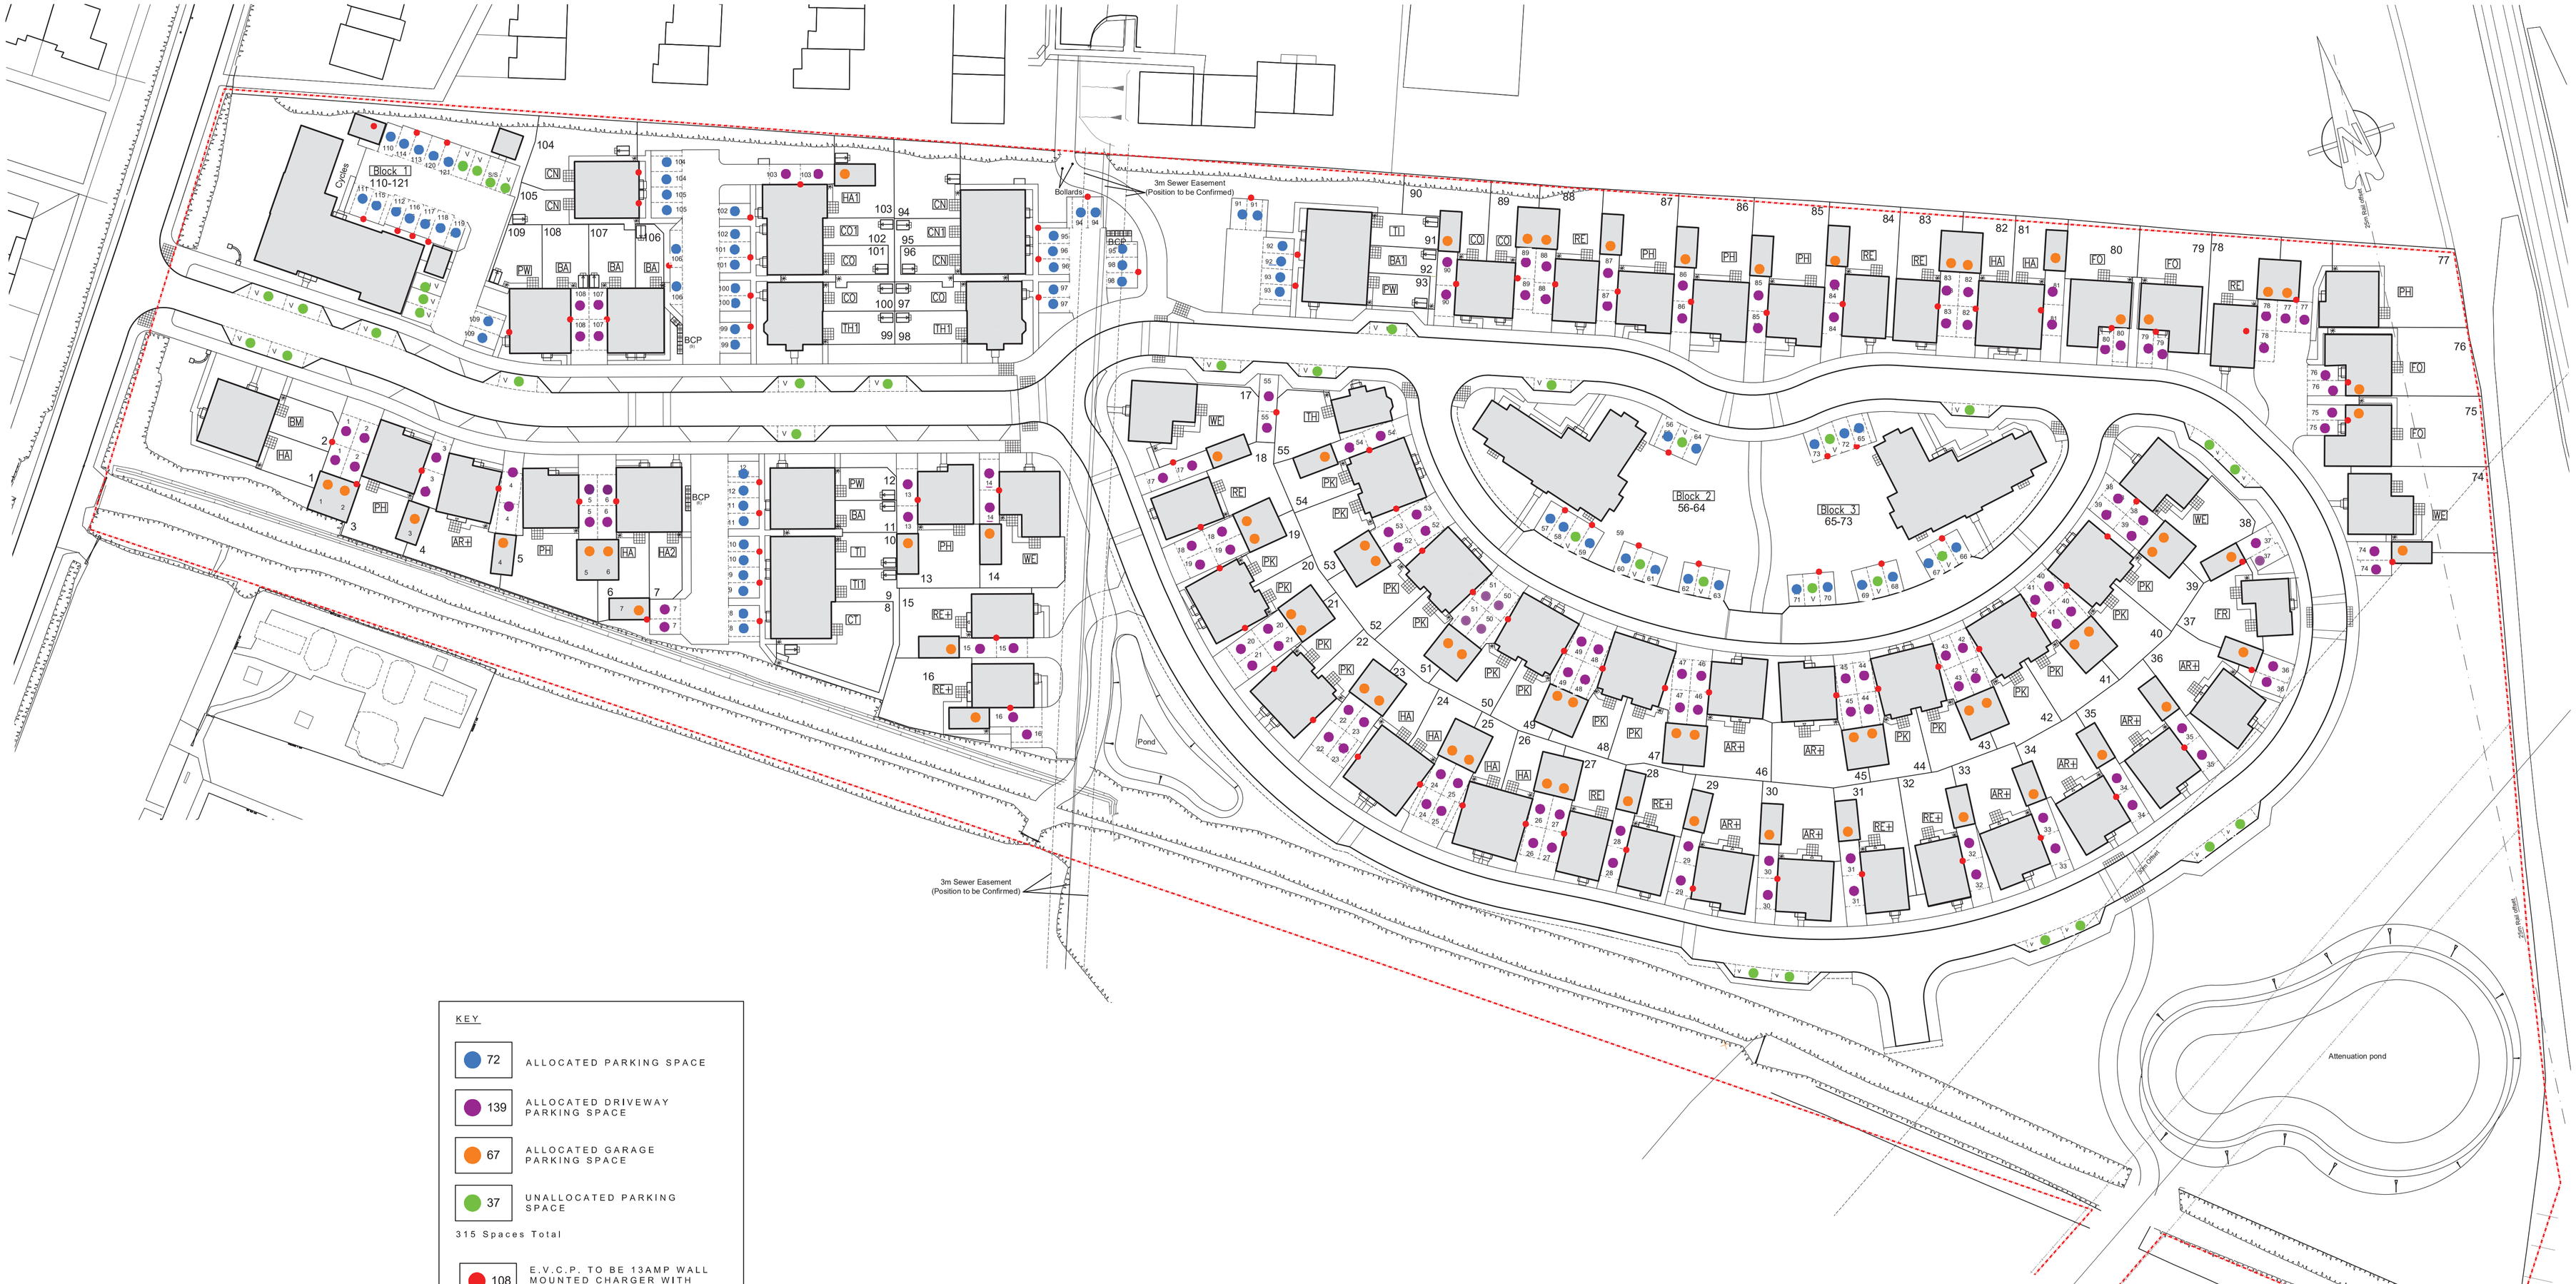

KEY

72	ALLOCATED PARKING SPACE
139	ALLOCATED DRIVEWAY PARKING SPACE
67	ALLOCATED GARAGE PARKING SPACE
37	UNALLOCATED PARKING SPACE

315 Spaces Total

108	E.V.C.P. TO BE 13AMP WALL MOUNTED CHARGER WITH GUN HOLSTER.

0 5 10 15 20 25m

Rev.	Date	Description	Drawn	Checked
SS	05-08-24	Parking space allocation indicated	MD	MD
S	31-03-23	Updated in line with Planning Layout.	DGP	DGP
R	08-02-23	Updated in line with Planning Layout.	DGP	DGP
Q	06-02-23	Updated in line with Planning Layout.	DGP	DGP
P	31-01-23	Updated in line with Planning Layout.	DGP	DGP

Client
Bellway

aap architecture

Project
Northaw Road East, Cuffley

Drawing Title
Parking Layout

Scale 1:500 @ A1
Drawn BAS
Checked DGP
Date April 2022
File P1848 Layout
Drawing Status
Drg.No. P1848.05
Rev. SS
PLANNING

AAP Architecture Ltd
Unit A, Monument Business Centre, Monument Way East, Woking, Surrey GU21 5LG
T 01483 727545 E projects@aap-arc.co.uk W aap-arc.co.uk

Under the Intellectual Property Act 2014, this drawing is the copyright of AAP Architecture Ltd.