OFFICE COPY
WELWYN HATFIELD COUNCIL
RECEIVED - 2 AUG 1994
N 6/542/94

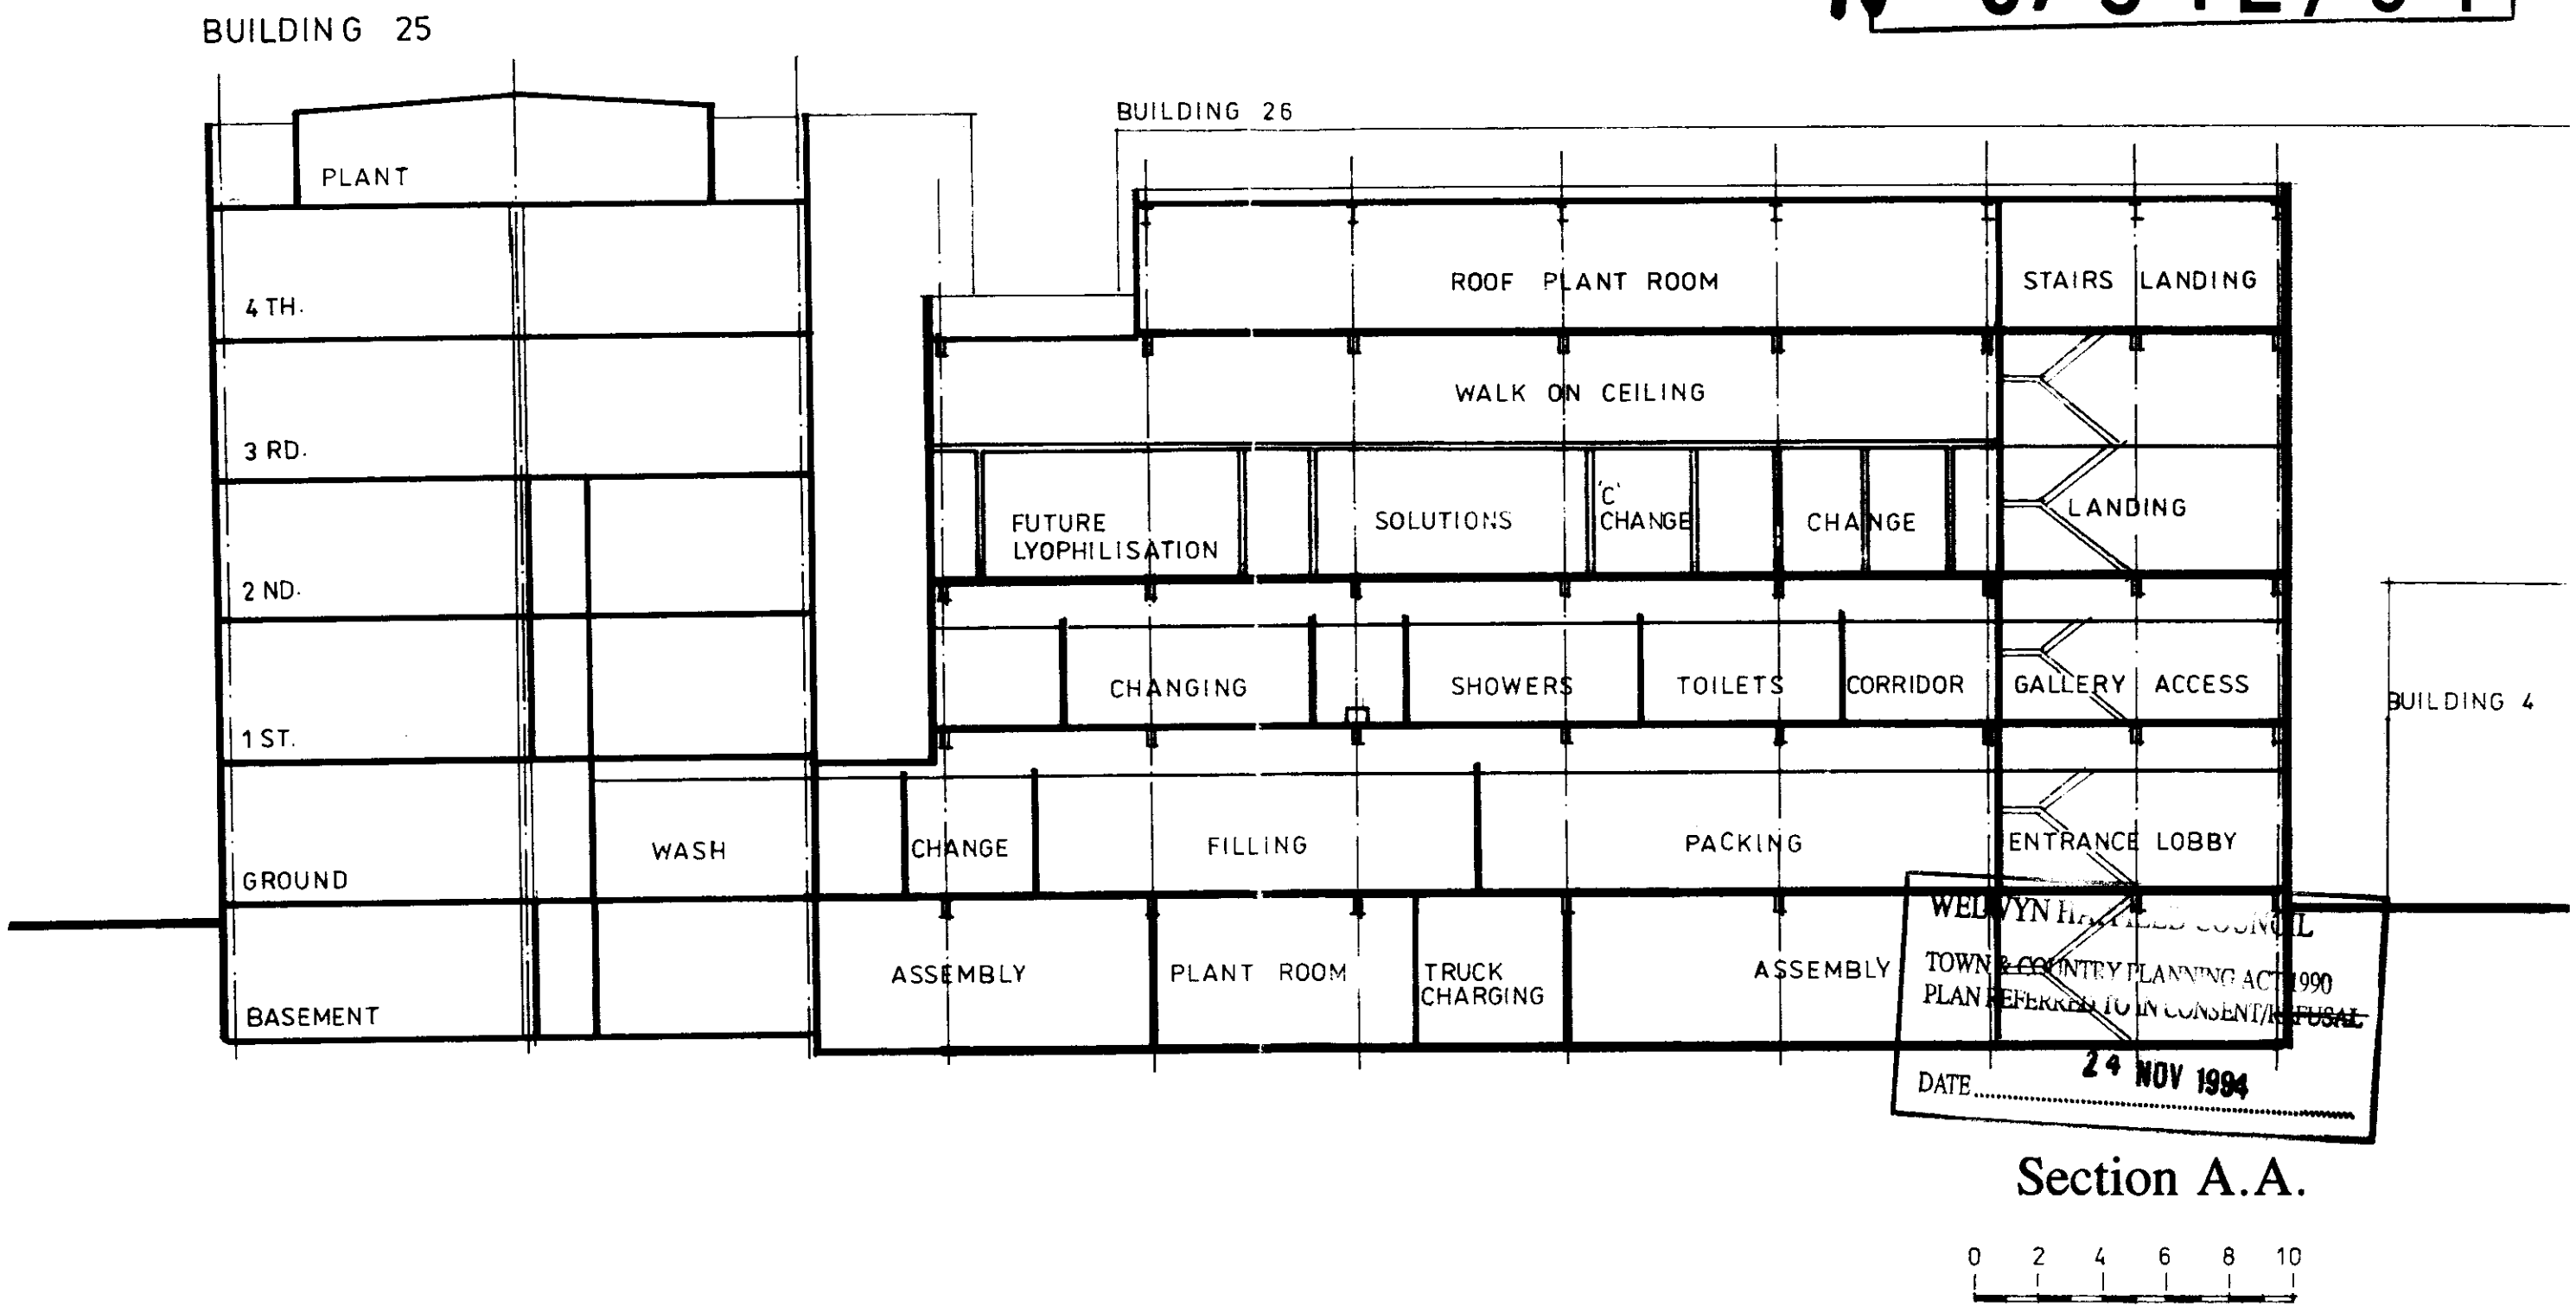

Section A.A.

DRG.NO. 00504-IDA-1317