
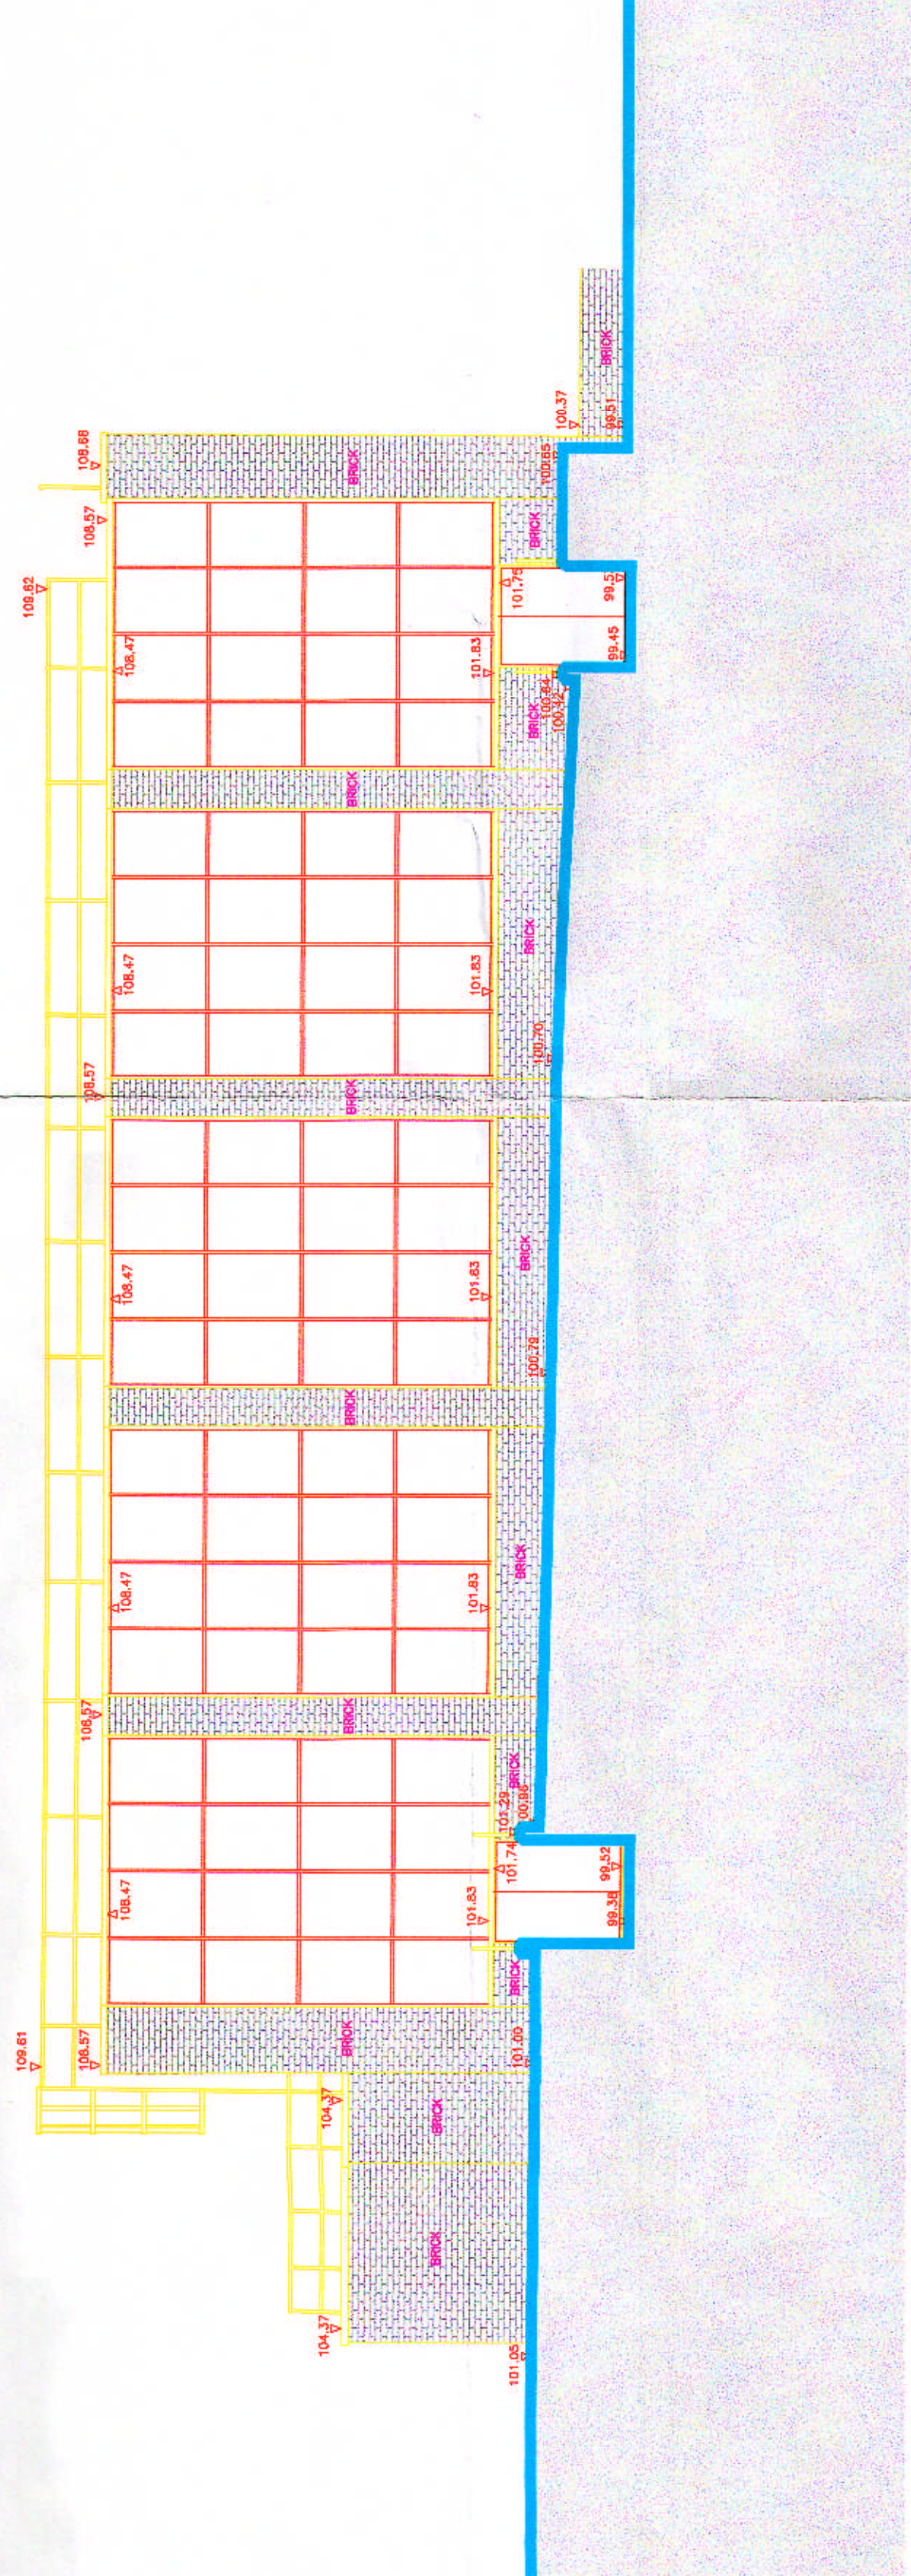
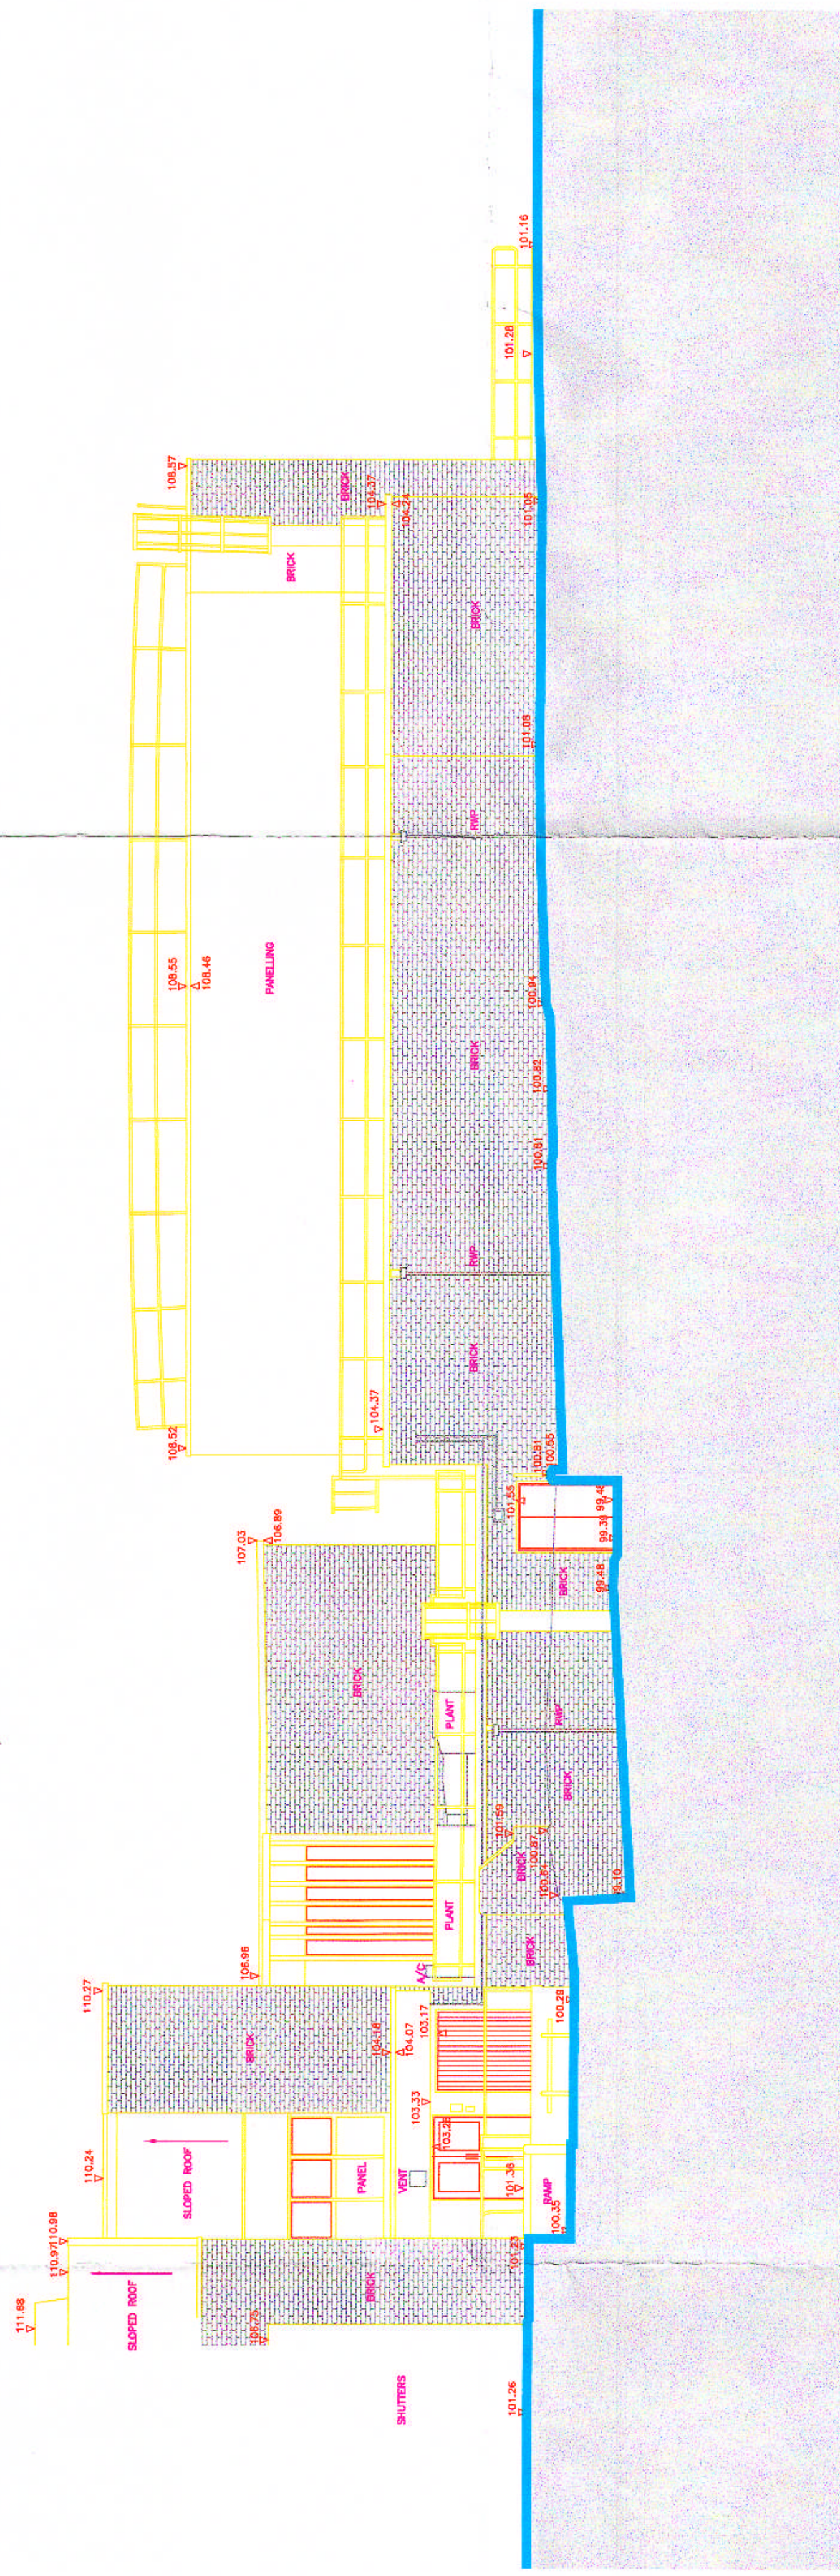
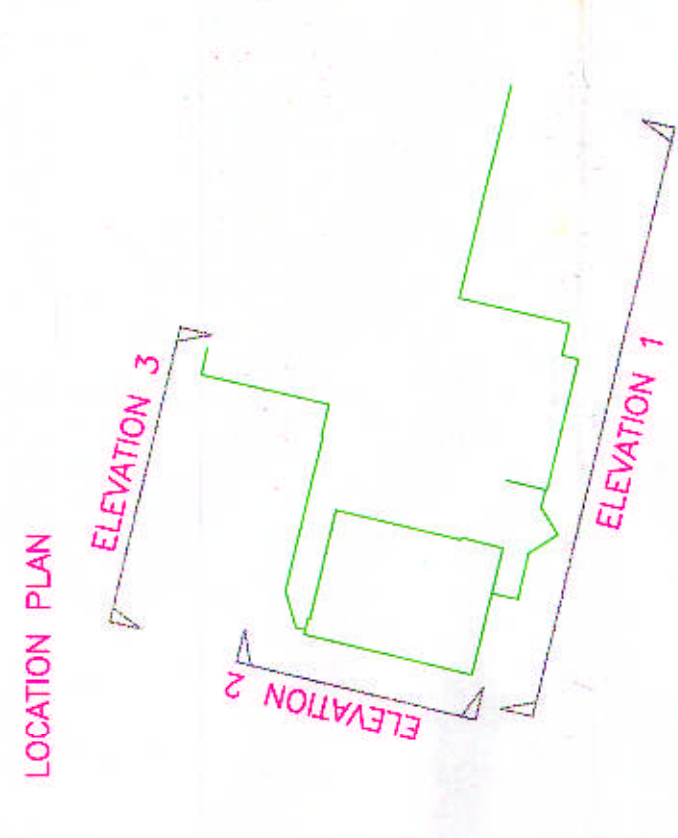


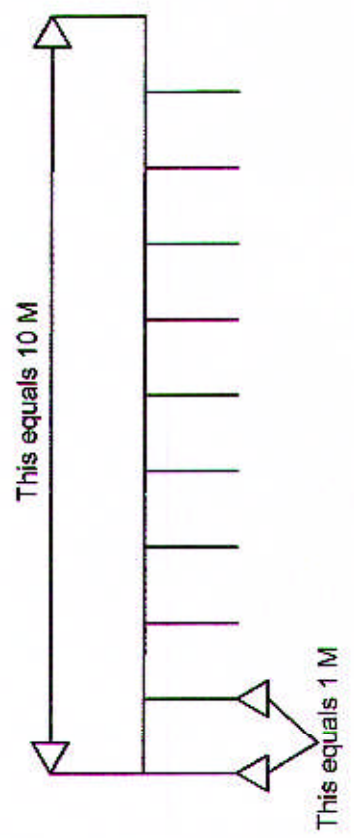

ELEVATION 3

ELEVATION 2

2012/2194
20 AUG 2013