


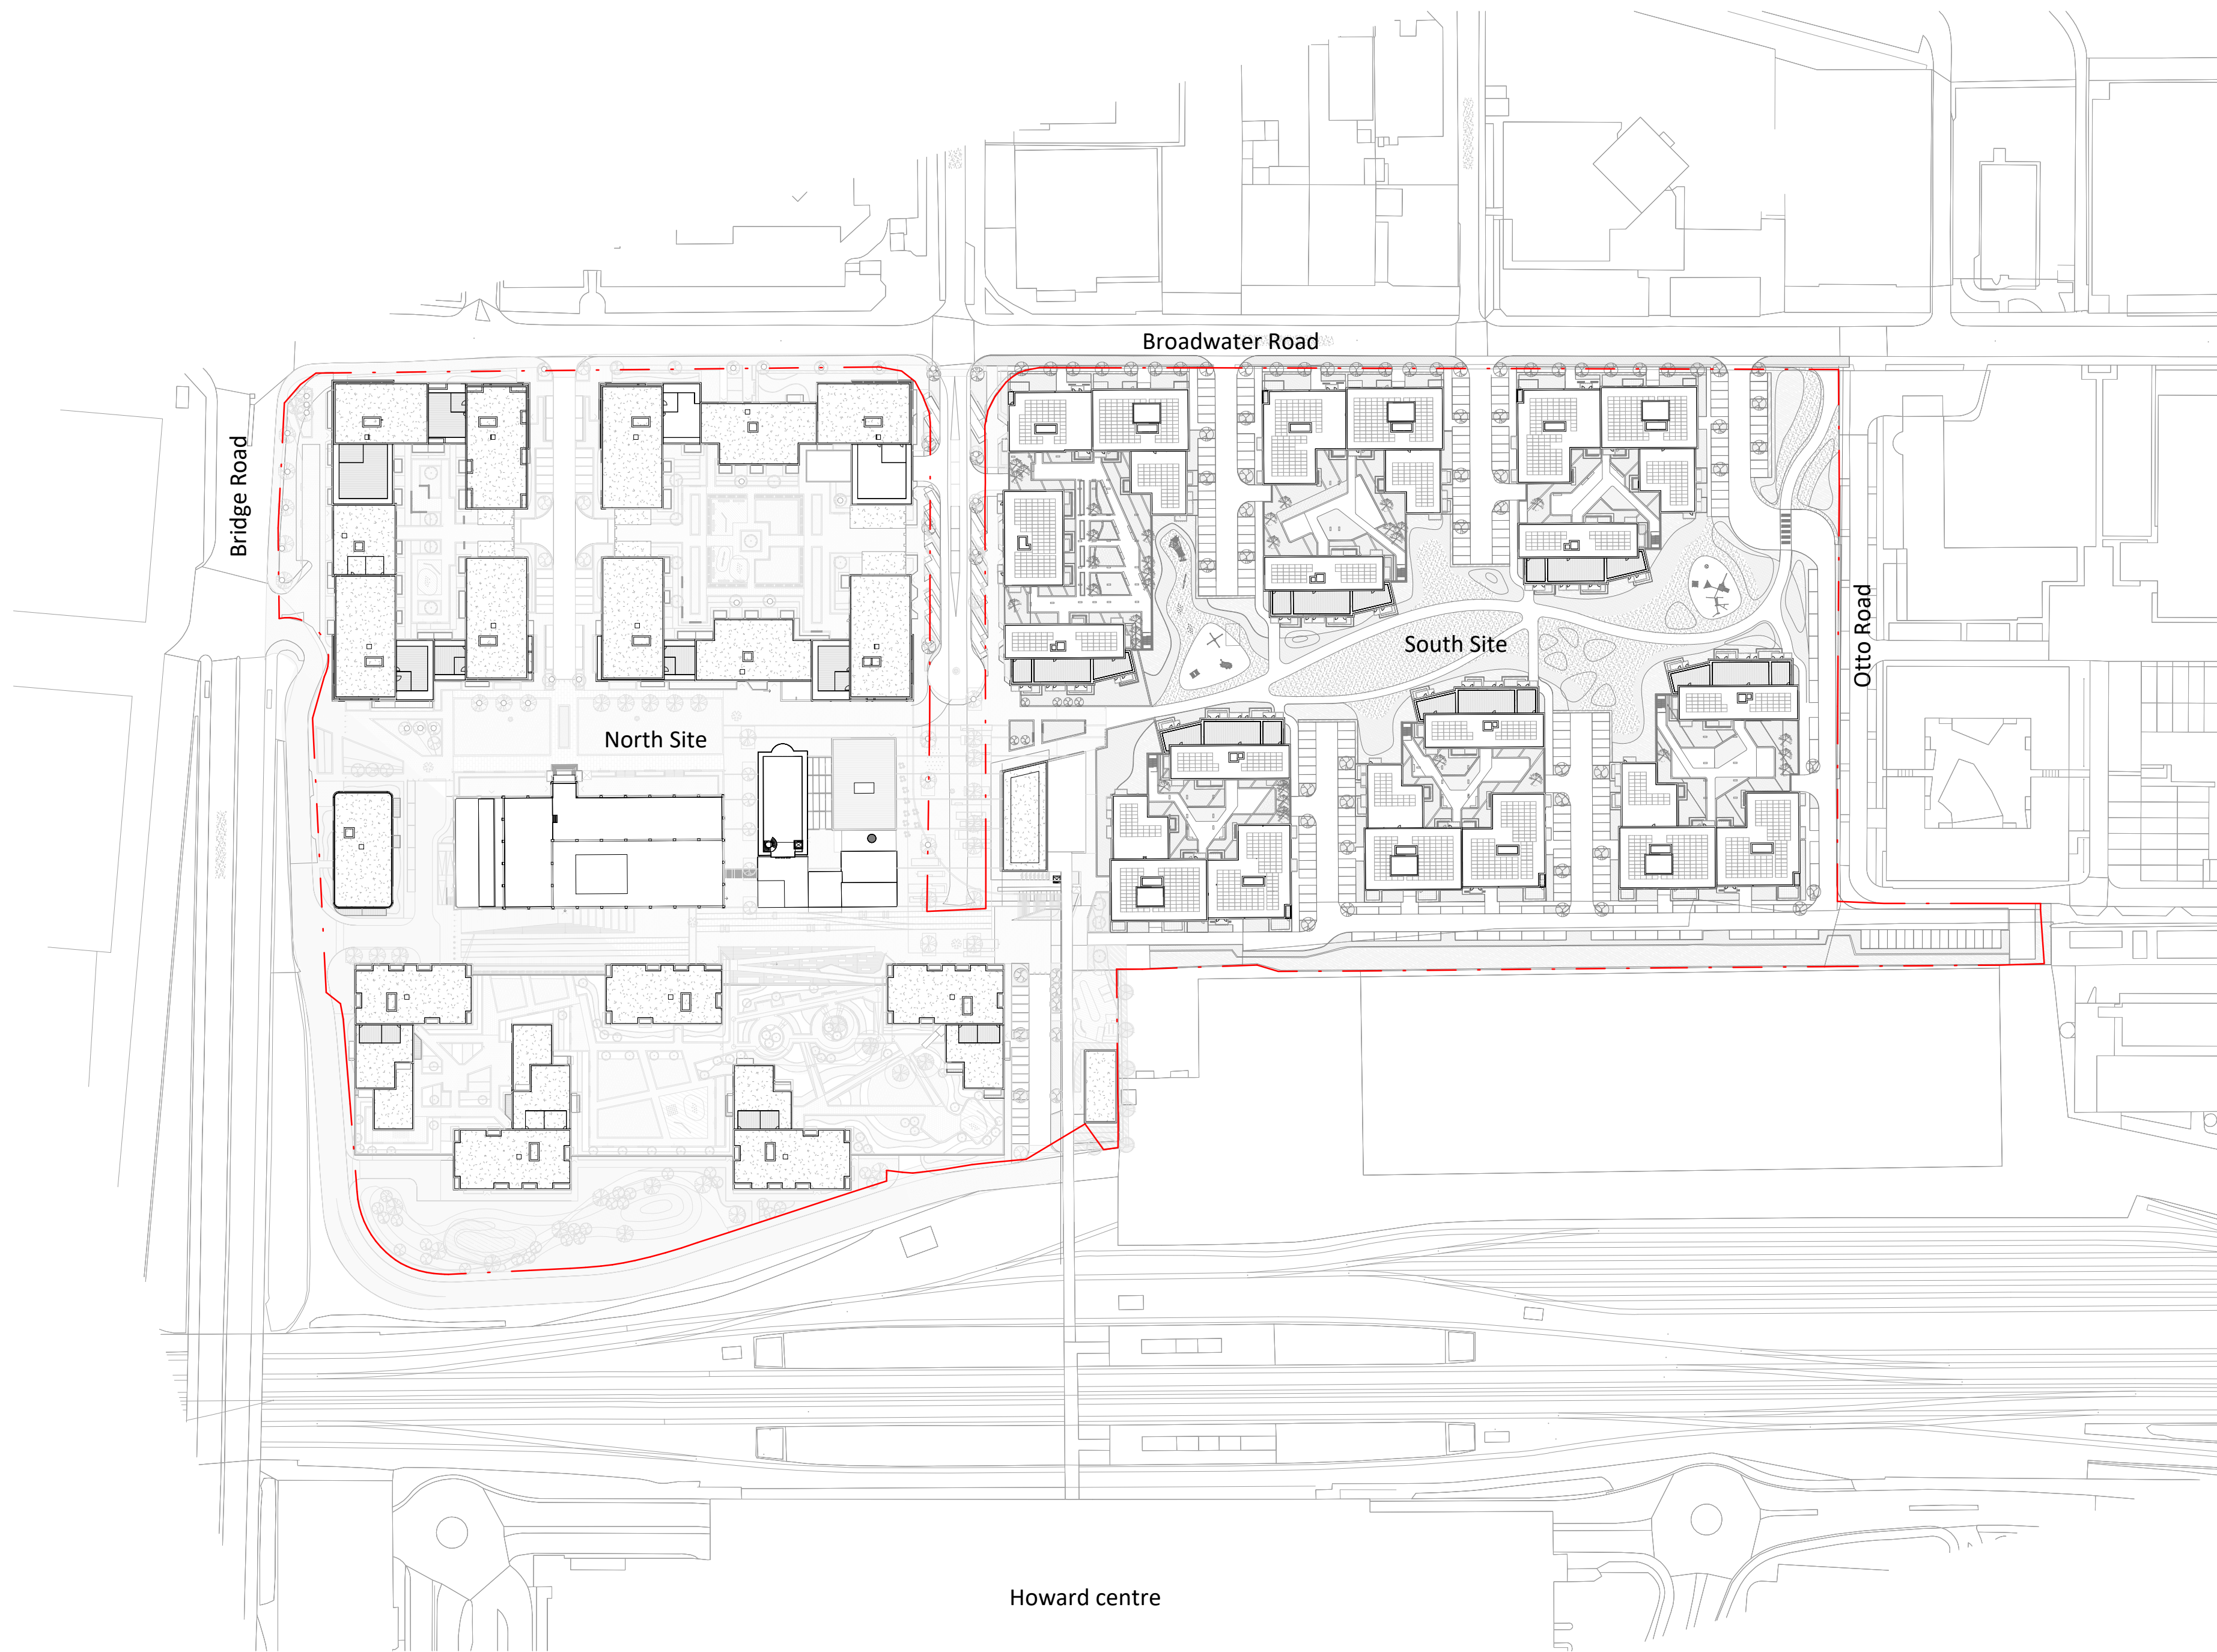

1 Location Plan
1 : 1250 @A1

NOTES

CONSULTANTS

- Refer to highways consultant's drawings for details
- Refer to landscape consultant's drawings for details
- Landscaping layout is indicative only

AREAS

- Refer to area schedule

© Copyright Reserved. ColladoCollins Partners LLP

Rev	Notes	Date	By	Auth
P1	DRAFT issue for Planning	17-12-12	CS	FvB
P2	Planning Submission	18-01-12	CS	FvB

A visual scale bar with markings for 0m, 25m, 50m, 75m, 100m, and 125m. Below the bar, the text 'VISUAL SCALE 1:1250 @ A1' is displayed.

ColladoCollinsArchitects

17-19 Foley Street
London W1W 6DW
T 020 7580 3490
F 020 7580 2917
info@colladocollins.com
www.colladocollins.com

Date: 12/20/17
Drawn By: PM
Checked by: FvB
Scale @ A1: 1 : 1250
Scale @ A3:
CAD File No:

Plutus Estates (WGC) Limited and
Metropolitan Housing Trust

Former Shredded Wheat Factory
Location Plan

PLANNING
16037

P0-000

P2
Revision