

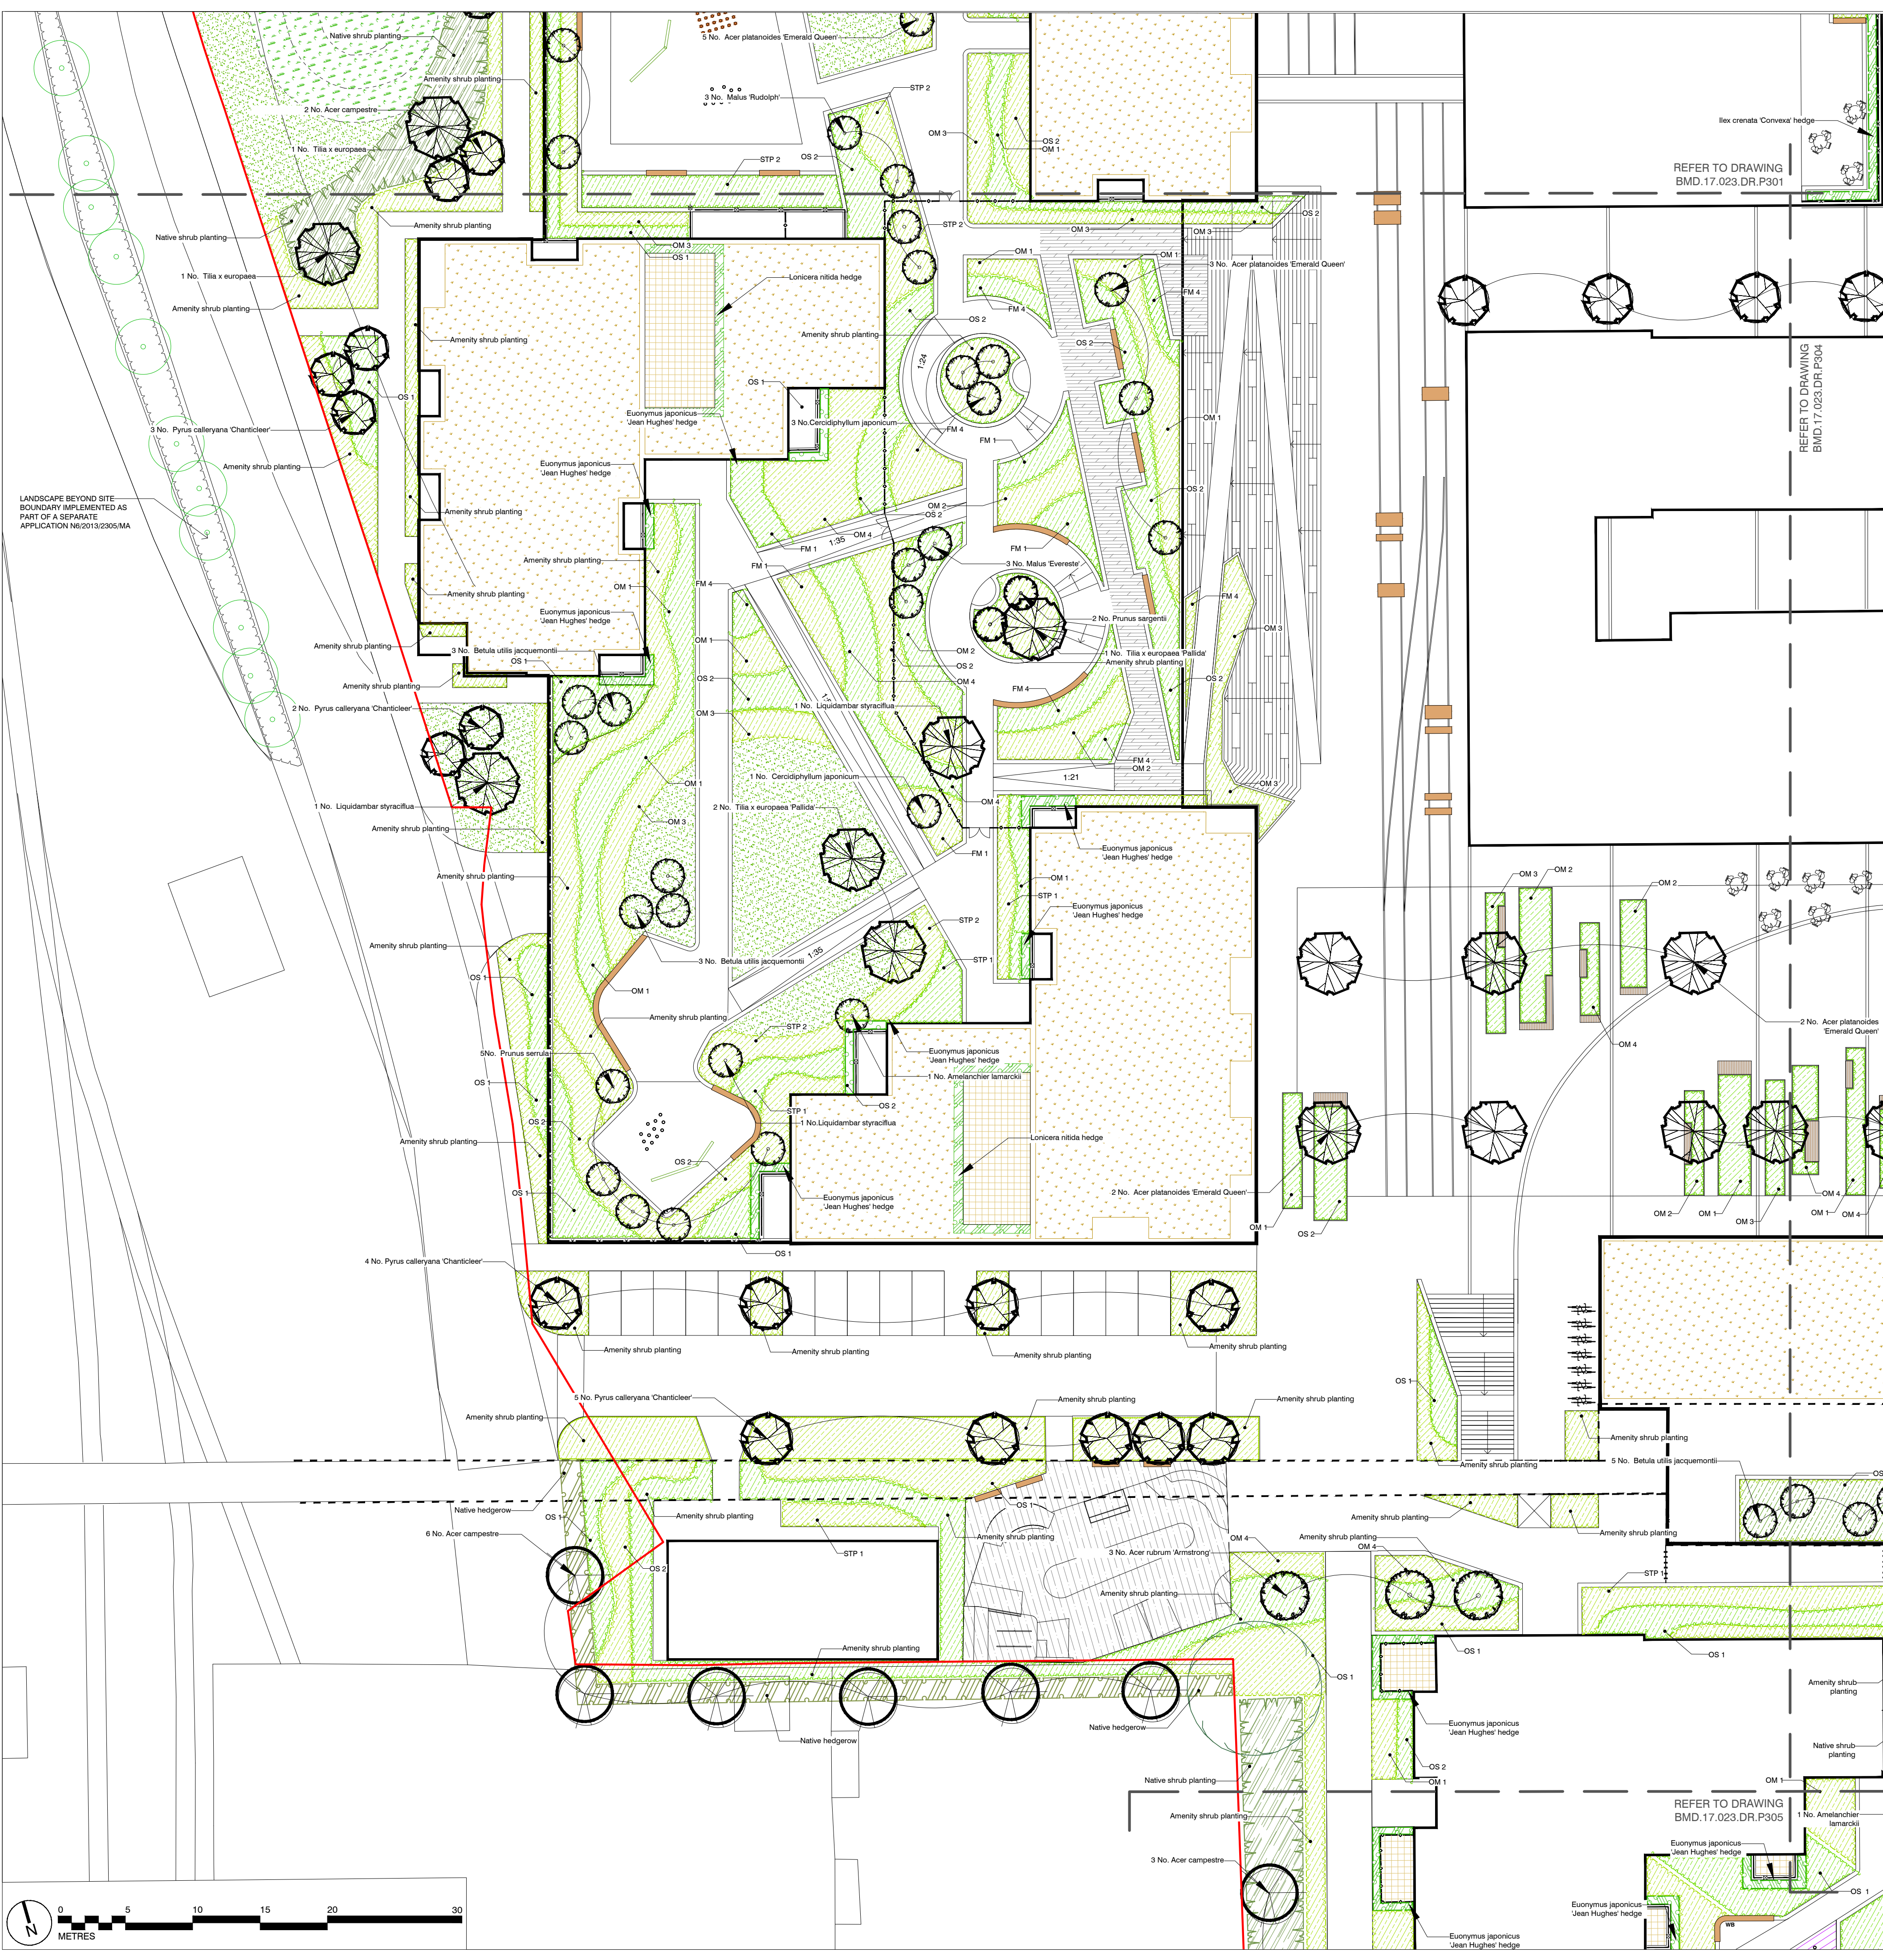


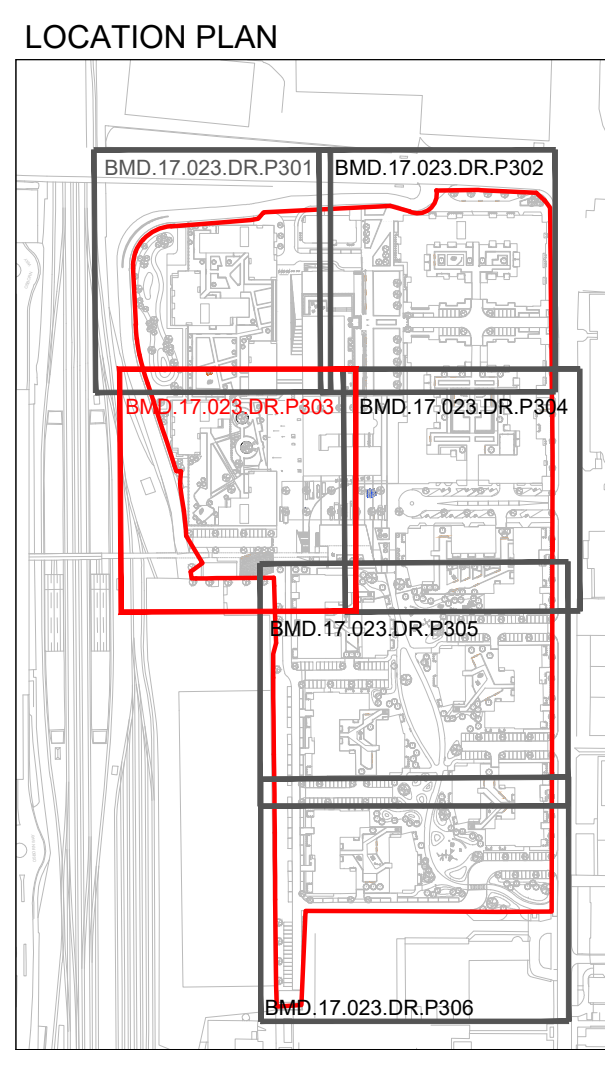

PLANTING SCHEDULES										
LARGE FEATURE TREES (30-35CM)										
Mix %	Name	Form	Age/condition or x transplanted	Girth (cm)	Overall height (cm)	Clear stem (cm)	Root condition	Mix %	Name	
na	Acer platanoides 'Emerald Queen'	Semi-mature	4x	30-35	600-650	200	RB	20	Abelia x grandiflora Francis Mason	
na	Liquidambar styraciflua	Semi-mature	4x	30-35	600-650	200	RB	na	Anemonehebesa	
na	Platanus x hispanica	Semi-mature	4x	30-35	600-650	200	RB	na	Artemisia vulgaris	
na	Tilia x europaea 'Palidra'	Semi-mature	4x	30-35	600-650	200	RB	na	Hebe autumn gold	
na	Quercus robur	Semi-mature	4x	30-35	600-650	200	RB	15	Gentiana macrophylla	
PLEACHED TREES (20-25CM)										
Mix %	Name	Form	Age/condition or x transplanted	Girth (cm)	Overall height (cm)	Clear stem (cm)	Root condition	Mix %	Name	
na	Capinus betulus	Pleached	4x	20-25	270	120	RB	30	Calluna vulgaris x scottiae Karl Zwerg	
STREET TREES (20-25CM)										
Mix %	Name	Form	Age/condition or x transplanted	Girth (cm)	Overall height (cm)	Clear stem (cm)	Root condition	Mix %	Name	
na	Acer campestre 'Elixir'	Semi-mature	3x	20-25	500-550	200	RB	20	Echinops bonariensis 'Pillar Box Blue'	
na	Acer rubrum 'Armstrong'	Semi-mature	3x	20-25	500-550	200	RB	na	Scilla maritima	
na	Capinus betulus 'Fraxo Fortin'	Semi-mature	3x	20-25	500-550	200	RB	na	Scilla maritima	
na	Corylus columa	Semi-mature	3x	20-25	500-550	200	RB	na	Scilla maritima	
na	Pyrus calleryana 'Chanticleer'	Semi-mature	3x	20-25	500-550	200	RB	na	Scilla maritima	
na	Quercus robur 'Fastigiata'	Semi-mature	3x	20-25	500-550	200	RB	na	Scilla maritima	
ORNAMENTAL AND BOUNDARY TREES (12-14CM)										
Mix %	Name	Form	Age/condition or x transplanted	Girth (cm)	Overall height (cm)	Clear stem (cm)	Min. no. of breaks/stems	Root condition	Mix %	Name
na	Acer campestre 'Elixir'	Heavy Standard	3x	12-14	350-425	200	5	RB	15	Betula purpurea
na	Acer platanoides 'Emerald Queen'	Heavy Standard	3x	12-14	350-425	200	5	RB	na	Betula purpurea
na	Amelanchier alnifolia	Multi-stem	3x	12-14	350-425	200	3 minimum	RB	na	Betula purpurea
na	Cercocarpus albanus	Multi-stem	3x	12-14	350-425	200	3 minimum	RB	na	Betula purpurea
na	Liquidambar styraciflua	Heavy Standard	3x	12-14	350-425	200	5	RB	na	Betula purpurea
na	Malus 'Eversholt'	Heavy Standard	3x	12-14	350-425	200	5	RB	na	Betula purpurea
na	Malus sylvestris	Heavy Standard	3x	12-14	350-425	200	5	RB	na	Betula purpurea
na	Prunus sargentii	Heavy Standard	3x	12-14	350-425	200	5	RB	na	Betula purpurea
na	Prunus serotina	Heavy Standard	3x	12-14	350-425	200	5	RB	na	Betula purpurea
na	Pyrus calleryana 'Chanticleer'	Heavy Standard	3x	12-14	350-425	200	5	RB	na	Betula purpurea
na	Tilia x europaea	Heavy Standard	3x	12-14	350-425	200	5	B	na	Betula purpurea
HEDGEROWS										
Name	Overall height (cm)	Root condition	Habit							
Capinus betulus	150	Container	na							
Escallonia Agnus-Bellus	60-80	10L1	Bushy 7 Breaks							
Escallonia japonica 'Jean Hughes'	60-80	10L1	Bushy 7 Breaks							
Illex crenata 'Convexa'	40-60	10L1	Bushy 7 Breaks							
Lonicera nidida	60-80	10L1	Bushy 7 Breaks							
AMENITY SHRUB PLANTING										
Mix %	Name	Overall height / Ø dia (cm)	Root condition	Size of container (litres)	Habit	Breaks	Density per m²	Mix %	Name	
25	Betula utilis 'Jacquemontii'	40-60	Container	10L1	Branched	7	2	15	Anemonehebesa	
25	Betula utilis 'Jacquemontii'	40-60	Container	10L1	Branched	7	2	na	Euphorbia pinnatifida 'Fragrant'	
25	Betula utilis 'Jacquemontii'	40-60	Container	10L1	Branched	7	2	na	Fraxinus excelsior	
25	Betula utilis 'Jacquemontii'	40-60	Container	10L1	Branched	7	2	na	Gaultheria procumbens	
25	Betula utilis 'Jacquemontii'	40-60	Container	10L1	Branched	7	2	na	Hebe autumn gold	
25	Betula utilis 'Jacquemontii'	40-60	Container	10L1	Branched	7	2	na	Hebe autumn gold	
ORNAMENTAL SHRUB PLANTING 1 (OS 1)										
Mix %	Name	Overall height / Ø dia (cm)	Root condition	Size of container (litres)	Habit	Breaks	Density per m²	Mix %	Name	
20	Cornus alba 'Ergastium'	60-80	Container	5L1	Branched	4	3	15	Anemonehebesa	
20	Cornus alba 'Ergastium'	60-80	Container	5L1	Branched	4	3	na	Euphorbia pinnatifida 'Fragrant'	
15	Eucynimus japonicus 'Jean Hughes'	40-60	Container	5L1	Bushy	9	3	na	Fraxinus excelsior	
15	Prunus laurocerasus 'Sib. Zwarte'	40-60	Container	5L1	Bushy	9	3	na	Gaultheria procumbens	
15	Prunus laurocerasus 'Sib. Zwarte'	40-60	Container	5L1	Bushy	9	3	na	Hebe autumn gold	
15	Prunus laurocerasus 'Sib. Zwarte'	40-60	Container	5L1	Bushy	9	3	na	Hebe autumn gold	
ORNAMENTAL SHRUB PLANTING 2 (OS 2)										
Mix %	Name	Overall height / Ø dia (cm)	Root condition	Size of container (litres)	Habit	Breaks	Density per m²	Mix %	Name	
20	Eleagnus x edingii	10L1	Container	10L1	Branched	6	3	15	Anemonehebesa	
15	Hebe 'Mrs Winder'	30-40	Container	5L1	Bushy	5	3	na	Euphorbia pinnatifida 'Fragrant'	
15	Hebe 'Mrs Winder'	30-40	Container	5L1	Bushy	5	3	na	Fraxinus excelsior	
15	Hebe 'Mrs Winder'	30-40	Container	5L1	Bushy	5	3	na	Gaultheria procumbens	
15	Hebe 'Mrs Winder'	30-40	Container	5L1	Bushy	5	3	na	Hebe autumn gold	
15	Hebe 'Mrs Winder'	30-40	Container	5L1	Bushy	5	3	na	Hebe autumn gold	
SHADE TOLERANT ORNAMENTAL PLANTING 1 (STP 1)										
Mix %	Name	Overall height / Ø dia (cm)	Root condition	Size of container (litres)	Habit	Breaks	Density per m²	Mix %	Name	
10	Aster 'Silver Shadow'	2L1	Full pot	na	3					
10	Buxus microphylla 'Jack Frost'	na	Container	2L1	Full pot	na	3	na	Calluna vulgaris	
10	Carex 'Mosses for Dancer'	na	Container	2L1	Full pot	na	3	na	Calluna vulgaris	
10	Dryopteris erythrosperma	na	Container	2L1	Full pot	na	3	na	Calluna vulgaris	
10	Epilobium x youngianum 'Newport'	na	Container	2L1	Full pot	na	3	na	Calluna vulgaris	
10	Epilobium x youngianum 'Newport'	na	Container	2L1	Full pot	na	3	na	Calluna vulgaris	
10	Epilobium x youngianum 'Newport'	na	Container	2L1	Full pot	na				

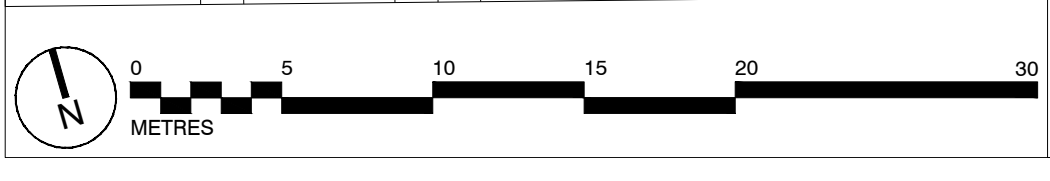

This drawing is the property of Bradley Murphy Design Ltd. Copyright is reserved by them and the drawing is issued on the condition that it is not copied, reproduced, retained nor disclosed to any unauthorized person either wholly or in part without the consent of Bradley Murphy Design Ltd.

NOTES:

- THIS DRAWING IS BASED ON BMD DRAWING BMD 17.023 DR.P180 OVERALL GENERAL ARRANGEMENT
- THIS DRAWING SHOULD BE READ IN CONJUNCTION WITH ALL OTHER LANDSCAPE DRAWINGS SUBMITTED AS PART OF THE OVERALL APPLICATION
- THIS DRAWING IS NOT INTENDED FOR CONSTRUCTION
- DO NOT SCALE FROM THIS DRAWING
- ANY DISCREPANCIES WITHIN THIS DRAWING OR BETWEEN THIS DRAWING AND ANY OTHER INFORMATION IS TO BE REPORTED TO BMD FOR CLARIFICATION
- THIS PLANNING APPLICATION HAS BEEN CO-ORDINATED WITH NETWORK RAIL APPLICATION NS2013/2005/MA
- TREE HANDLING AND PLANTING TO BS 8545:2014 TREES: FROM NURSERY TO INTERDEPENDENCE IN THE LANDSCAPE - RECOMMENDATIONS

Rev	Description	Date		
1	PLANNING			
2	Bradley Murphy Design Ltd 5 The Courtyard Hatton Technology Park Dark Lane Hatton Warwickshire CV35 8XB			
3	t: 01926 676496 e: info@bradleymurphydesign.co.uk www.bradleymurphydesign.co.uk			
4	Client			
5	PLUTUS ESTATES (WGC) LTD & METROPOLITAN HOUSING TRUST			
6	Project			
7	Broadwater Road, Welwyn Garden City			
8	Drawing Title			
9	Planting Plan - Sheet 3 of 6			
10	Drawn	Checked	Approved	Date
CR	CC	RW		11.01.2018
Job No	Scale	Sheet Size	Revision	
17.023	1:250	A1		
Drawing Number				
BMD 17.023 DR.P303				

