


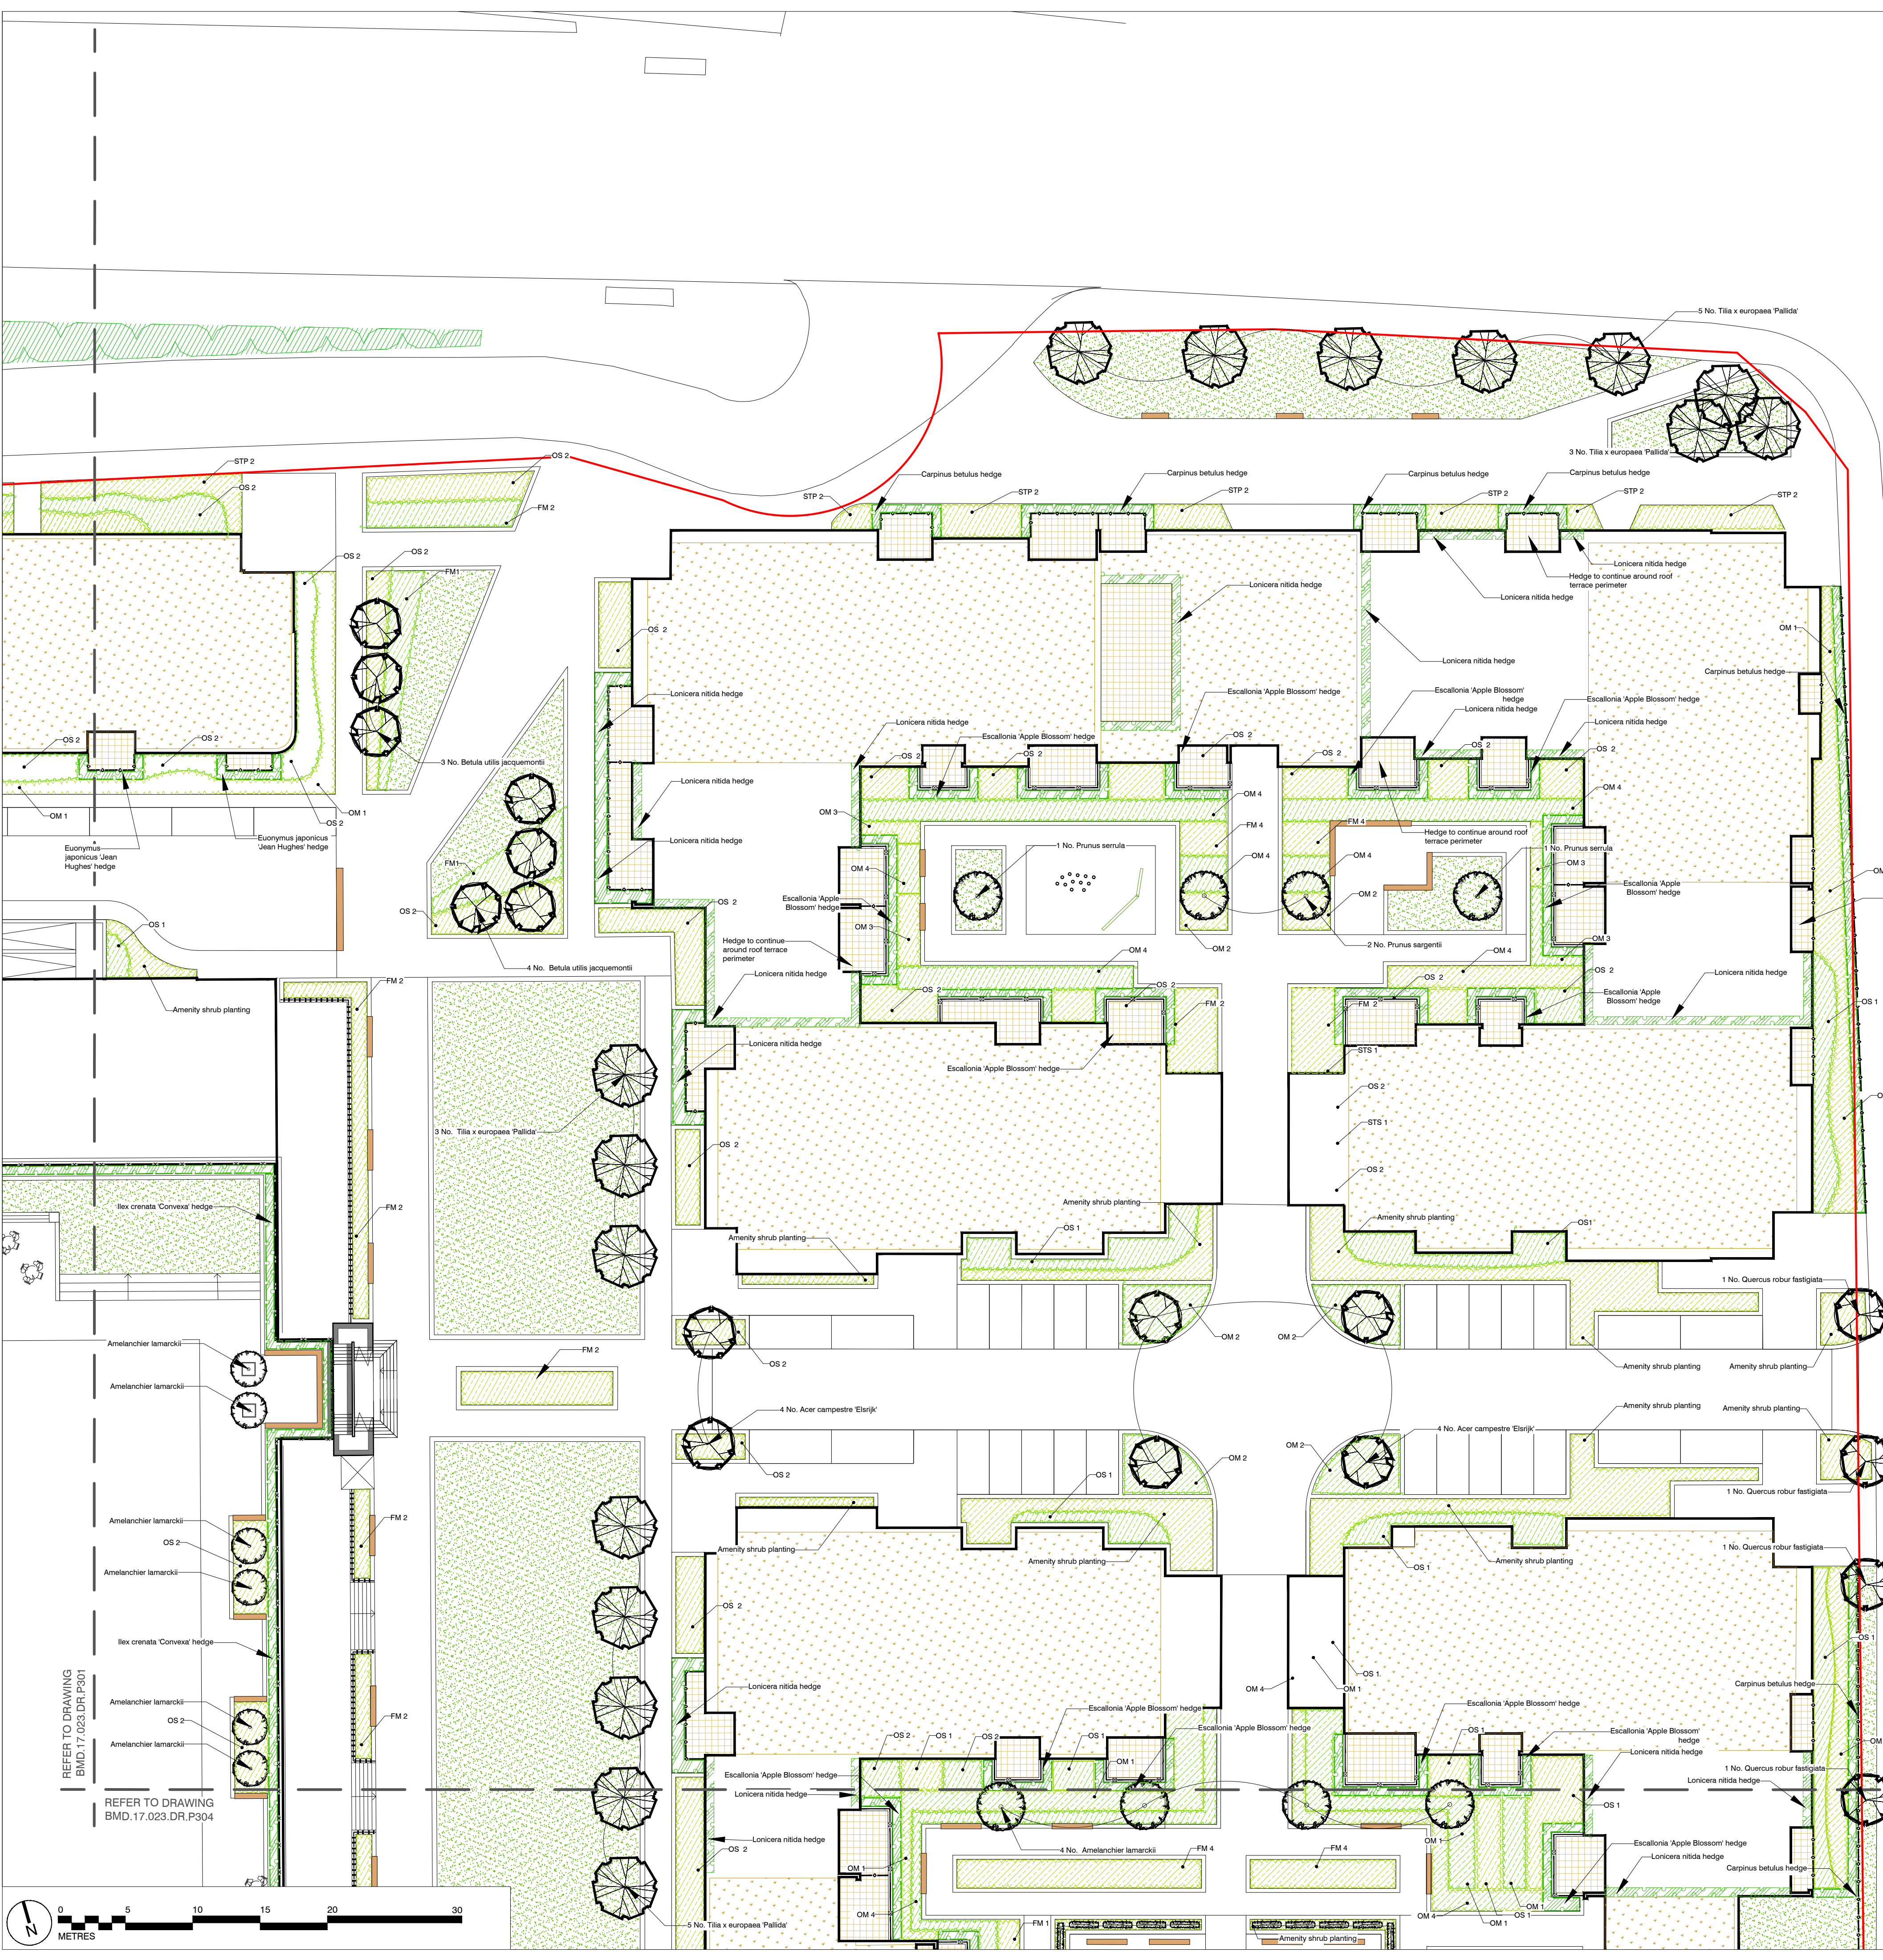

PLANTING SCHEDULES

LARGE FEATURE TREES (30-35CM)

Name	Form	Age/condition or x transplanted	Girth (cm)	Overall height (cm)	Clear stem (cm)	Root condition
Acer platanoides Emerald Green	Semi-mature	4x	30-35	600-650	200	RB
Liquidambar styraciflua	Semi-mature	4x	30-35	600-650	200	RB
Platanus x hispanica	Semi-mature	4x	30-35	600-650	200	RB
Tilia x europaea 'Palida'	Semi-mature	4x	30-35	600-650	200	RB
Quercus robur	Semi-mature	4x	30-35	600-650	200	RB

PLEACHED TREES (20-25CM)

Name	Form	Age/condition or x transplanted	Girth (cm)	Overall height (cm)	Clear stem (cm)	Root condition
Carpinus betulus	Pleached	4x	20-25	270	120	RB

STREET TREES (20-25CM)

Name	Form	Age/condition or x transplanted	Girth (cm)	Overall height (cm)	Clear stem (cm)	Root condition
Acer campestre 'Elsrijk'	Semi-mature	3x	20-25	500-550	200	RB
Acer rubrum 'Armstrong'	Semi-mature	3x	20-25	500-550	200	RB
Carpinus betulus 'Frans Fontaine'	Semi-mature	3x	20-25	500-550	200	RB
Corylus colurna	Semi-mature	3x	20-25	500-550	200	RB
Prunus laurocerasus 'Chavicaeser'	Semi-mature	3x	20-25	500-550	200	RB
Quercus robur 'Fastigiata'	Semi-mature	3x	20-25	500-550	200	RB

ORNAMENTAL AND BOUNDARY TREES (12-14CM)

Name	Form	Age/condition or x transplanted	Girth (cm)	Overall height (cm)	Clear stem (cm)	Min. no. of breaks/stems	Root condition
Acer campestre 'Elsrijk'	Heavy Standard	3x	12-14	350-425	200	5	RB
Acer campestre	Heavy Standard	3x	12-14	350-425	200	5	B
Acer platanoides Emerald Green	Heavy Standard	3x	12-14	350-425	200	5	RB
Amelanchier lamarckii	Multi-stem	3x	12-14	350-425	200	3 minimum	RB
Betula utilis var. jacquemontii	Heavy Standard	3x	12-14	350-425	200	5	RB
Cercidiphyllum japonicum	Multi-stem	3x	12-14	350-425	200	3 minimum	RB
Crataegus x prunifolia	Heavy Standard	3x	12-14	350-425	200	5	RB
Liquidambar styraciflua	Heavy Standard	3x	12-14	350-425	200	5	RB
Malus 'Eversholt'	Heavy Standard	3x	12-14	350-425	200	5	RB
Malus sylvestris	Heavy Standard	3x	12-14	350-425	200	5	B
Prunus sargentii	Heavy Standard	3x	12-14	350-425	200	5	RB
Prunus serrula	Heavy Standard	3x	12-14	350-425	200	5	RB
Prunus 'Tahajir'	Heavy Standard	3x	12-14	350-425	200	5	RB
Pyrus laurocerasus 'Chavicaeser'	Heavy Standard	3x	12-14	350-425	200	5	RB
Tilia x europaea	Heavy Standard	3x	12-14	350-425	200	5	B

HEDGEROWS

Name	Overall height (cm)	Root condition	Habit
Carpinus betulus*	120	Container	na
Escalonia 'Apple Blossom'	60-80	10L	Bushy / Breaks
Eucynimus japonicus Jean Hughes	60-80	10L	Bushy / Breaks
Ilex crenata 'Convexa'	40-60	10L	Bushy / Breaks
Lonicera nitida	60-80	10L	Bushy / Breaks

AMENITY SHRUB PLANTING

Mix %	Name	Overall height / Ø dia (cm)	Root condition	Size of container (Litres)	Habit	Breaks	Density per m²
25	Betula utilis var. jacquemontii	40-60	Container	10L	Branched	7	2
25	Betula utilis var. jacquemontii	40-60	Container	10L	Branched	6	3
25	Lonicera nitida 'Wagner'	40-60	Container	10L	Bushy	10	2
25	Symphoricarpos x chenaultii	40-60	Container	10L	Branched	9	2

ORNAMENTAL SHRUB PLANTING 1 (OS 1)

Mix %	Name	Overall height / Ø dia (cm)	Root condition	Size of container (Litres)	Habit	Breaks	Density per m²
20	Cornus alba 'Ergoldsteiner'	40-60	Container	5L	Branched	4	3
10	Chamaecyparis 'Nana'	40-60	Container	10L	Bushy	7	1
15	Eucynimus japonicus Jean Hughes	20-30	Container	5L	Bushy	8	3
15	Prunus laurocerasus 'Sino Japanica'	40-60	Container	5L	Bushy	9	1
15	Spiraea japonica 'Anthony Waterer'	30-40	Container	5L	Branched	5	3
15	Viburnum tinus	30-40	Container	5L	Bushy	4	3

ORNAMENTAL SHRUB PLANTING 2 (OS 2)

Mix %	Name	Overall height / Ø dia (cm)	Root condition	Size of container (Litres)	Habit	Breaks	Density per m²
20	Eleagnus x ebbingei	40-60	Container	10L	Branched	6	3
15	Hedera 'Nana Winter'	30-40	Container	5L	Bushy	5	3
15	Hedera 'Algeria'	30-40	Container	5L	Bushy	7	3
15	Hedera 'White Gem'	30-40	Container	5L	Bushy	7	3
15	Chamaecyparis 'Nana'	40-60	Container	10L	Bushy	9	1
15	Potentilla fruticosa 'Robinsoniana'	30-40	Container	5L	Bushy	5	3

SHADE TOLERANT ORNAMENTAL PLANTING 1 (STP 1)

Mix %	Name	Overall height / Ø dia (cm)	Root condition	Size of container (Litres)	Habit	Breaks	Density per m²
10	Aster 'Silver Shadow'	20-30	Container	2L	Full pot	na	3
10	Brunnera macrophylla 'Jack Frost'	na	Container	2L	Full pot	na	3
15	Carex monostachya 'Ice Dance'	na	Container	2L	Full pot	na	3
15	Epilobium x youngianum 'Newman'	na	Container	2L	Full pot	na	3
15	Epilobium x youngianum 'Newman'	na	Container	2L	Full pot	na	3
SHADE TOLERANT ORNAMENTAL PLANTING 2 (STP 2)

Mix %	Name	Overall height / Ø dia (cm)	Root condition	Size of container (Litres)	Habit	Breaks	Density per m²
10	Asplenium adnigrum	na	Container	2L	Full pot	na	3
10	Aster 'Silver Shadow'	20-30	Container	2L	Full pot	na	3
15	Brunnera macrophylla 'Jack Frost'	na	Container	2L	Full pot	na	3
15	Carex monostachya 'Ice Dance'	na	Container	2L	Full pot	na	3
15	Epilobium x youngianum 'Newman'	na	Container	2L	Full pot	na	3
15	Epilobium x youngianum 'Newman'	na	Container	2L	Full pot	na	3
SITE BOUNDARIES

- OVERALL APPLICATION BOUNDARY
- BUILDING AND PODIUM BOUNDARY

PROPOSED SOFT LANDSCAPE

- EXISTING TREES
- LARGE FEATURE TREES
- STREET TREES
- PLEACHED TREES
- ORNAMENTAL TREES
- BOUNDARY TREES
- FORMAL SINGLE SPECIES HEDGE

SHRUB / ORNAMENTAL PLANTING

- NATIVE SHRUB PLANTING
- NATIVE HEDGE
- AMENITY GRASS
- WETLAND WILD FLOWER MIX
- MARGINAL PLANTING
- GREEN ROOF
- CONTOURS FOR PROFILED LANDFORM

ORNAMENTAL MIX 1 (OM 1)

Mix %	Name	Overall height / Ø dia (cm)	Root condition	Size of container (Litres)	Habit	Breaks	Density per m²
20	Abelia x grandifolia 'Francis Mason'	30-35	Container	2L	Bushy	3	4
20	Azalea 'Hortensia'	na	Container	2L	Full pot	na	4
15	Cornifolium 'Hortensia'	na	Container	2L	Full pot	na	4
15	Sedum 'Hortensia'	na	Container	2L	Full pot	na	4
15	Penstemon 'Hortensia'	na	Container	2L	Full pot	na	4

ORNAMENTAL MIX 2 (OM 2)

Mix %	Name	Overall height / Ø dia (cm)	Root condition	Size of container (Litres)	Habit	Breaks	Density per m²
20	Calceolaria x acutifolia 'Karl Foerster'	na	Container	2L	Full pot	na	4
20	Echinops 'Hortensia'	na	Container	2L	Full pot	na	4
15	Sedum 'Hortensia'	na	Container	2L	Full pot	na	4
15	Penstemon 'Hortensia'	na	Container	2L	Full pot	na	4

ORNAMENTAL MIX 3 (OM 3)

Mix %	Name	Overall height / Ø dia (cm)	Root condition	Size of container (Litres)	Habit	Breaks	Density per m²
15	Bergenia purpurascens	na	Container	2L	Full pot	na	4
15	Calceolaria brachytricha	na	Container	2L	Full pot	na	4
15	Calceolaria brachytricha	na	Container	2L	Full pot	na	4
15	Calceolaria brachytricha	na	Container	2L	Full pot	na	4
15	Calceolaria brachytricha	na	Container	2L	Full pot	na	4

ORNAMENTAL MIX 4 (OM 4)

Mix %	Name	Overall height / Ø dia (cm)	Root condition	Size of container (Litres)	Habit	Breaks	Density per m²
20	Bergenia purpurascens	na	Container	2L	Full pot	na	4
20	Calceolaria brachytricha	na	Container	2L	Full pot	na	4
20	Calceolaria brachytricha	na	Container	2L	Full pot	na	4
20	Calceolaria brachytricha	na	Container	2L	Full pot	na	4
20	Calceolaria brachytricha	na	Container	2L	Full pot	na	4

FEATURE MIX 1 (FM 1)

Mix %	Name	Overall height / Ø dia (cm)	Root condition	Size of container (Litres)	Habit	Breaks	Density per m²
20	Abelia x grandifolia 'Francis Mason'	30-40	Container	2L	Bushy	3	3
15	Azalea 'Hortensia'	na	Container	2L	Full pot	na	4
15	Calceolaria 'Hortensia'	na	Container	2L	Full pot	na	4
15	Sedum 'Hortensia'	na	Container	2L	Full pot	na	4
15	Penstemon 'Hortensia'	na	Container	2L	Full pot	na	4

FEATURE MIX 2 (FM 2)

Mix %	Name	Overall height / Ø dia (cm)	Root condition	Size of container (Litres)	Habit	Breaks	Density per m²
15	Azalea 'Hortensia'	na	Container	2L	Full pot	na	4
15	Calceolaria 'Hortensia'	na	Container	2L	Full pot	na	4
15	Calceolaria 'Hortensia'	na	Container	2L	Full pot	na	4
15	Calceolaria 'Hortensia'	na	Container	2L	Full pot	na	4
15	Calceolaria 'Hortensia'	na	Container	2L	Full pot	na	4

FEATURE MIX 3 (FM 3)

Mix %	Name	Overall height / Ø dia (cm)	Root condition	Size of container (Litres)	Habit	Breaks	Density per m²
15	Azalea 'Hortensia'	na	Container	2L	Full pot	na	4
15	Calceolaria 'Hortensia'	na	Container	2L	Full pot	na	4
15	Calceolaria 'Hortensia'	na	Container	2L	Full pot	na	4
15	Calceolaria 'Hortensia'	na	Container	2L	Full pot	na	4
15	Calceolaria 'Hortensia'	na	Container	2L	Full pot	na	4

FEATURE MIX 4 (FM 4)

Mix %	Name	Overall height / Ø dia (cm)	Root condition	Size of container (Litres)	Habit	Breaks	Density per m²
10	Abelia x grandifolia 'Francis Mason'	30-40	Container	2L	Bushy	na	5
10	Abelia x grandifolia 'Francis Mason'	30-40	Container	2L	Bushy	na	5
NATIVE SHRUB PLANTING

Mix %	Name	Overall height / Ø dia (cm)	Root condition	Size of container (Litres)	Habit	Breaks	Density per m²
25	Calluna vulgaris	40-60	B	na	na	na	1
15	Calluna vulgaris	40-60	B	na	na	na	2
15	Calluna vulgaris	40-60	B	na	na	na	2
NATIVE MIXED SPECIES HEDGE

Mix %	Name	Form	Age/condition or x transplanted	Overall height / Ø dia (cm)	Size of container (Litres)	Habit
20	Corylus avellana	Transplant	seed raised	1.2	80-100	Branched
20	Corylus avellana	Transplant	seed raised	1.2	80-100	Branched
MARGINAL/AQUATIC PLANTING

Mix %	Name	Overall height / Ø dia (cm)	Root condition	Size of container (Litres)	Habit	Breaks	Density per m²
15	Acrostichum sp.	na	Container	2L	Full pot	na	5
15	Alisma plantago aquatica	na	Container	2L	Full pot	na	5
15	Butorium umbellatus	na	Container	2L	Full pot	na	5
15	Isis javanica	na	Container	2L	Full pot	na	5
15	Juncus effusus	na	Container	2L	Full pot	na	5
15	Lilium reginae	na	Container	2L	Full pot	na	5
15	Sparganium angustifolium	na	Container	2L	Full pot	na	5

This drawing is the property of Bradley Murphy Design Ltd. Copyright is reserved by them and the drawing is issued on the condition that it is not copied, reproduced, retained nor disclosed to any unauthorized person either wholly or in part without the consent of Bradley Murphy Design Ltd.

NOTES:

- THIS DRAWING IS BASED ON BMD DRAWING BMD.17.023.DR.P100 OVERALL GENERAL ARRANGEMENT
- THIS DRAWING SHOULD BE READ IN CONJUNCTION WITH ALL OTHER LANDSCAPE DRAWINGS SUBMITTED AS PART OF THE OVERALL APPLICATION
- THIS DRAWING IS NOT INTENDED FOR CONSTRUCTION
- DO NOT SCALE FROM THIS DRAWING
- ANY DISCREPANCIES WITHIN THIS DRAWING OR BETWEEN THIS DRAWING AND ANY OTHER INFORMATION IS TO BE REPORTED TO BMD FOR CLARIFICATION
- THIS PLANNING APPLICATION HAS BEEN CO-ORDINATED WITH NETWORK RAIL APPLICATION N6201/2/205/MA
- TREE HANDLING AND PLANTING TO BS 8545:2014 TREES: FROM NURSERY TO INDEPENDENCE IN THE LANDSCAPE - RECOMMENDATIONS

Rev Description Date

Purpose of Issue

PLANNING

Bradley Murphy Design Ltd
5 The Courtyard
Hatton Technology Park
Dark Lane
Hatton
Warwickshire
CV35 8XB

t: 01926 676496
e: info@bradleymurphydesign.co.uk
www.bradleymurphydesign.co.uk

Client

PLUTUS ESTATES (WGC) LTD & METROPOLITAN HOUSING TRUST

Project

Broadwater Road, Welwyn Garden City

Drawing Title

Planting Plan - Sheet 2 of 6

Drawn CR Checked CC Approved RW Date 11.01.2018

Job No 17.023 Scale 1:250 Sheet A1 Revision

Drawing Number BMD.17.023.DR.P302

LOCATION PLAN

BMD.17.023.DR.P301 BMD.17.023.DR.P302 BMD.17.023.DR.P303 BMD.17.023.DR.P304 BMD.17.023.DR.P305 BMD.17.023.DR.P306