


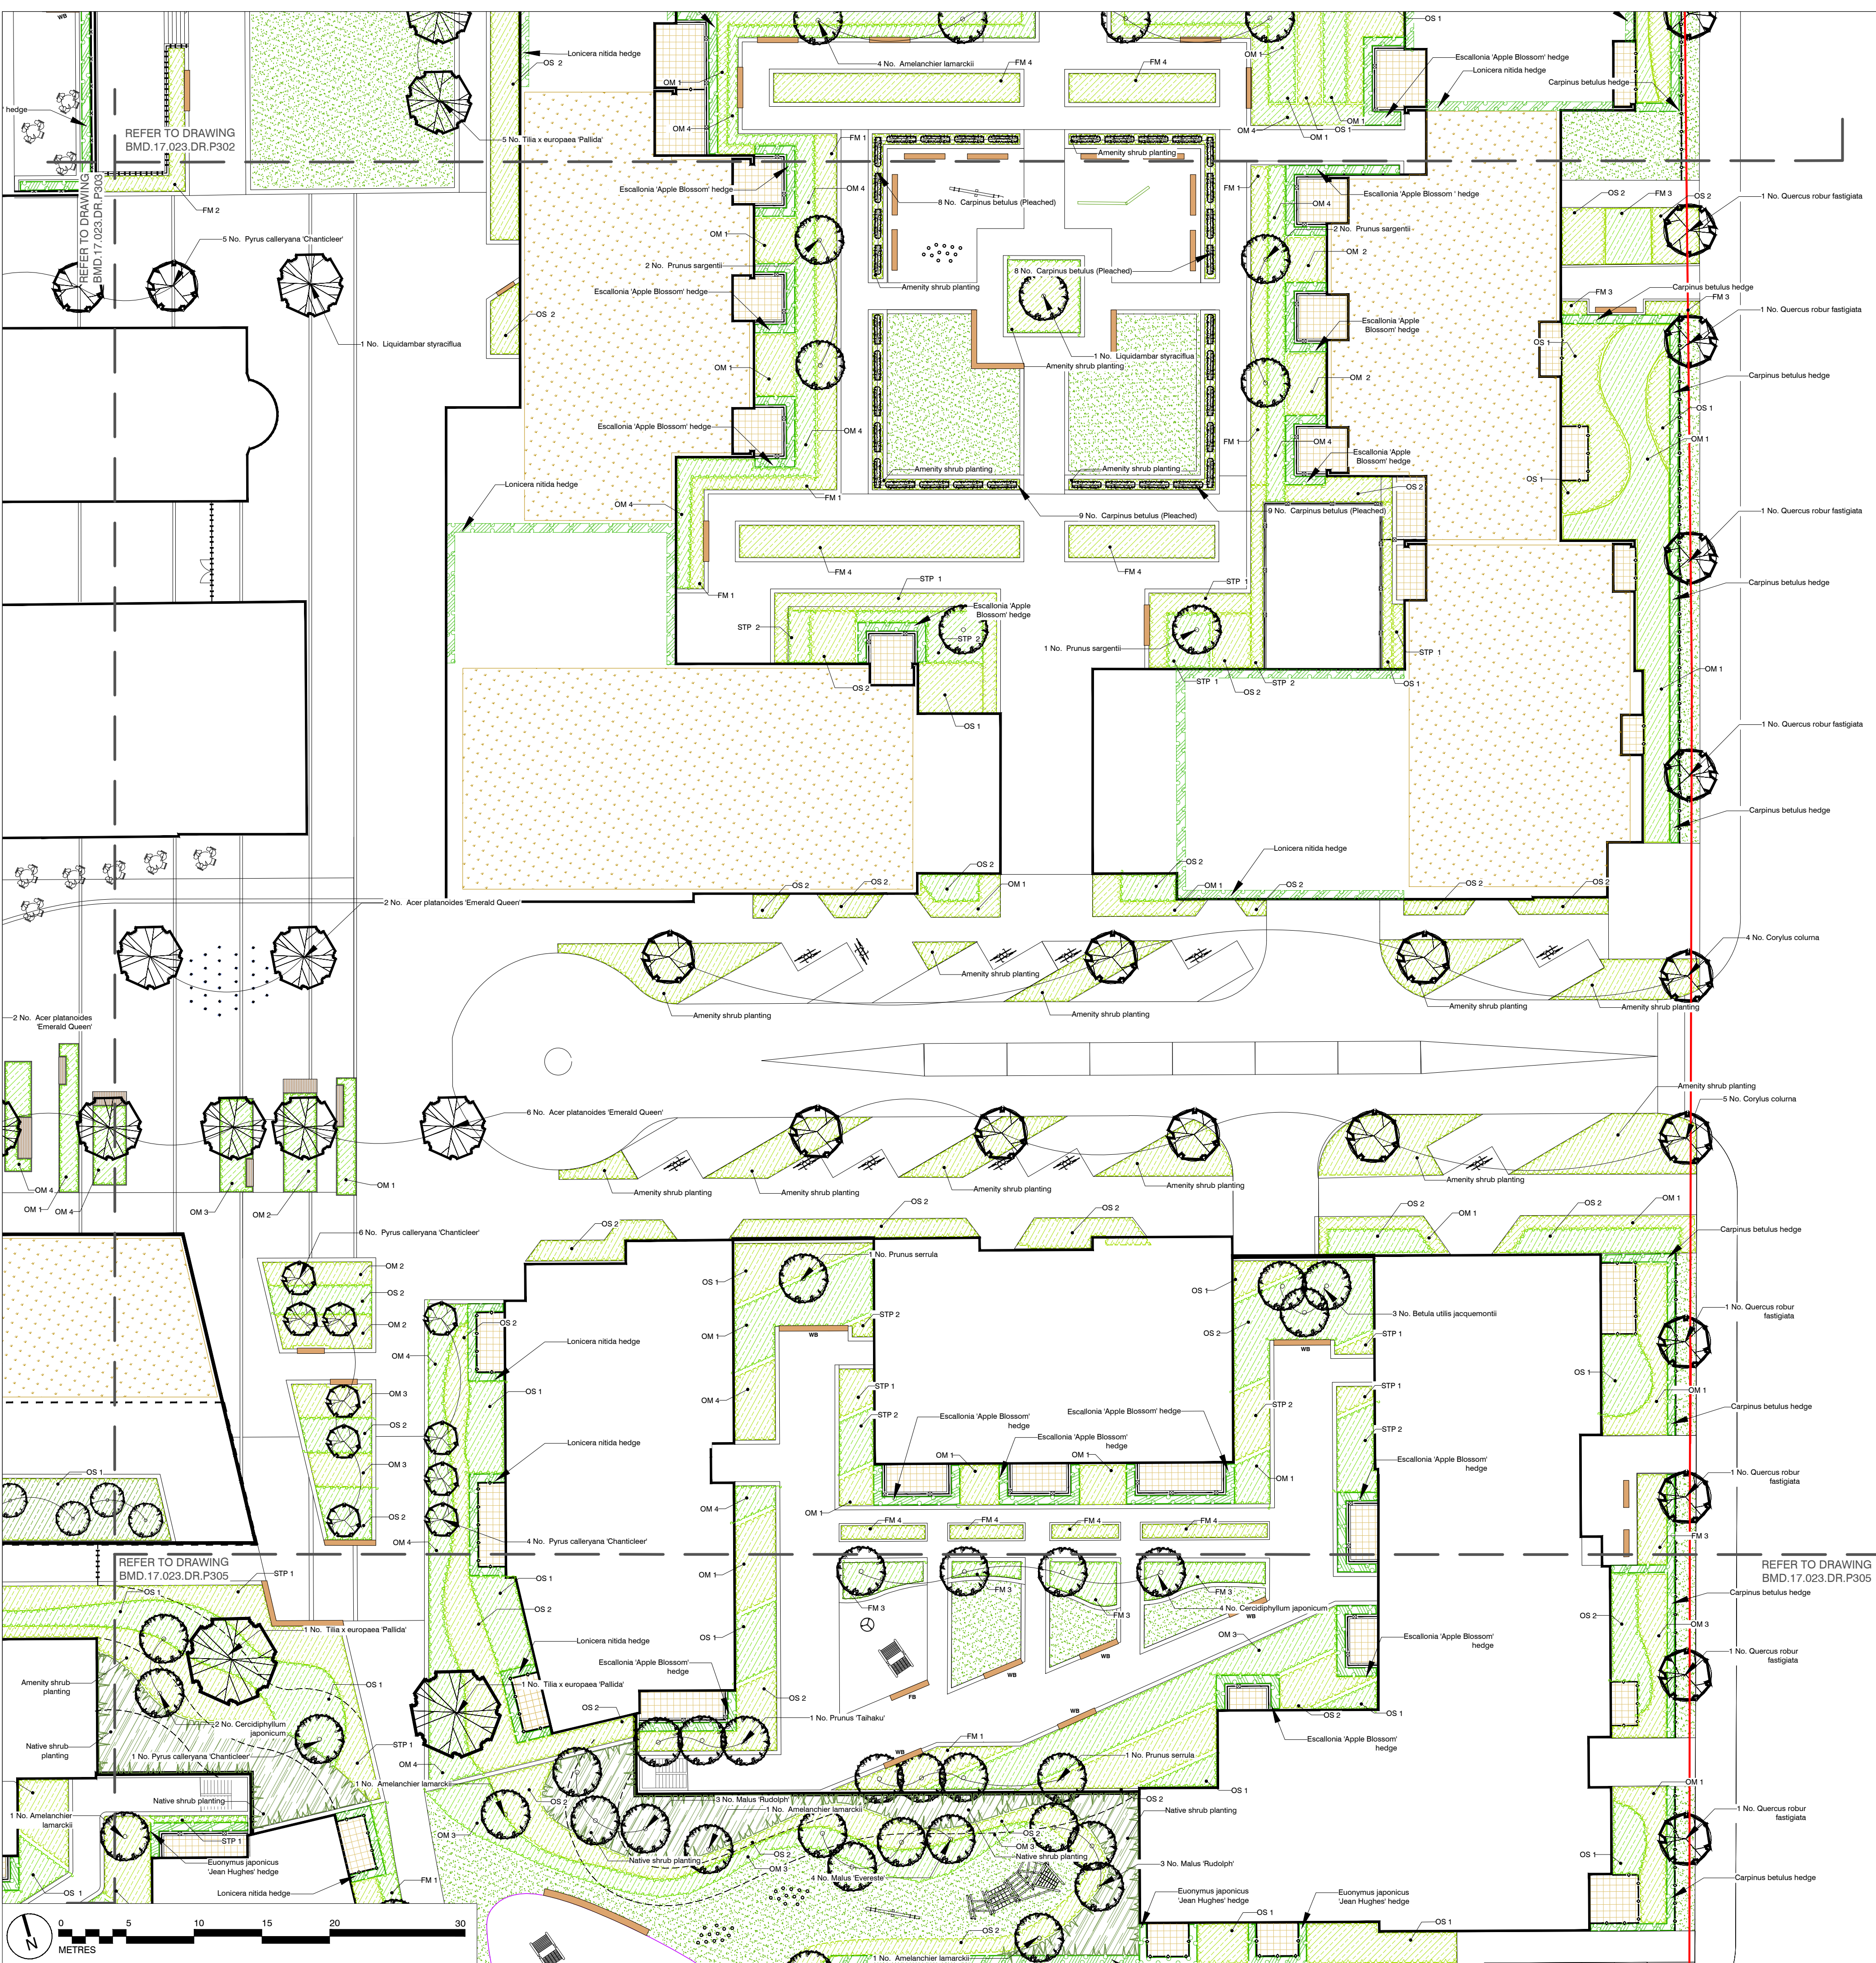

PLANTING SCHEDULES									
LARGE FEATURE TREES (30-35CM)									
Mix %	Name	Form	Age/condition or x transplanted	Girth (cm)	Overall height (cm)	Clear stem (cm)	Root condition	Habit	Density per m²
20	Acer platanoides 'Emerald Queen'	Semi-mature	4x	30-35	600-650	200	RB	na	4
10	Liquidambar styraciflua	Semi-mature	4x	30-35	600-650	200	RB	na	3
20	Platanus x Hyemalis	Semi-mature	4x	30-35	600-650	200	RB	na	4
10	Tilia europaea 'Pallida'	Semi-mature	4x	30-35	600-650	200	RB	na	4
15	Quercus robur	Semi-mature	4x	30-35	600-650	200	RB	na	4
15	Penstemon lanceolatus	Semi-mature	4x	30-35	600-650	200	RB	na	4
PLEACHED TREES (20-25CM)									
Mix %	Name	Form	Age/condition or x transplanted	Girth (cm)	Overall height (cm)	Clear stem (cm)	Root condition	Habit	Density per m²
20	Carpinus betulus	Pleached	4x	20-25	270	120	RB	na	3
STREET TREES (20-25CM)									
Mix %	Name	Form	Age/condition or x transplanted	Girth (cm)	Overall height (cm)	Clear stem (cm)	Root condition	Habit	Density per m²
20	Acer campestre 'Elixir'	Semi-mature	3x	20-25	500-550	200	RB	na	3
20	Acer rubrum 'Armstrong'	Semi-mature	3x	20-25	500-550	200	RB	na	3
20	Carpinus betulus 'Fraxo Fontaine'	Semi-mature	3x	20-25	500-550	200	RB	na	3
20	Corylus colurna	Semi-mature	3x	20-25	500-550	200	RB	na	3
20	Pyrus calleryana 'Chariticeer'	Semi-mature	3x	20-25	500-550	200	RB	na	3
20	Quercus robur 'fastigiata'	Semi-mature	3x	20-25	500-550	200	RB	na	3
ORNAMENTAL AND BOUNDARY TREES (12-14CM)									
Mix %	Name	Form	Age/condition or x transplanted	Girth (cm)	Overall height (cm)	Clear stem (cm)	Min. no. of breaks/stems	Root condition	Density per m²
20	Acer campestre 'Elixir'	Heavy Standard	3x	12-14	350-425	200	5	RB	3
20	Acer platanoides 'Emerald Queen'	Heavy Standard	3x	12-14	350-425	200	5	RB	3
20	Acer platanoides 'Emerald Queen'	Heavy Standard	3x	12-14	350-425	200	5	RB	3
20	Betula utilis var. jacquemontii	Heavy Standard	3x	12-14	350-425	200	5	RB	3
20	Cercidiphyllum japonicum	Heavy Standard	3x	12-14	350-425	200	5	RB	3
20	Crataegus x prunifolia	Heavy Standard	3x	12-14	350-425	200	5	RB	3
20	Liquidambar styraciflua	Heavy Standard	3x	12-14	350-425	200	5	RB	3
20	Malus 'Evershield'	Heavy Standard	3x	12-14	350-425	200	5	RB	3
20	Prunus serrula	Heavy Standard	3x	12-14	350-425	200	5	RB	3
20	Prunus sargentii	Heavy Standard	3x	12-14	350-425	200	5	RB	3
20	Prunus serrula	Heavy Standard	3x	12-14	350-425	200	5	RB	3
20	Prunus 'Tahiti'	Heavy Standard	3x	12-14	350-425	200	5	RB	3
20	Pyrus calleryana 'Chariticeer'	Heavy Standard	3x	12-14	350-425	200	5	RB	3
20	Tilia x europaea	Heavy Standard	3x	12-14	350-425	200	5	B	3
HEDGEROWS									
Mix %	Name	Overall height (cm)	Root condition	Habit	Density per m²				
20	Carpinus betulus	120	Container	na	3				
20	Escalonia 'Apple Blossom' hedge	60-80	Container	na	3				
20	Eucynimus japonicus 'Jean Hughes' hedge	60-80	Container	na	3				
20	Illex cornuta 'Convexa'	60-80	Container	na	3				
20	Lonicera nitida	60-80	Container	na	3				
20	Lonicera nitida	60-80	Container	na	3				
20	Lonicera nit								

SITE BOUNDARIES

OVERALL APPLICATION BOUNDARY

BUILDING AND PODIUM BOUNDARY

PROPOSED SOFT LANDSCAPE

EXISTING TREES

REFER TO AMBIOCLIMATICAL IMPLICATIONS ASSESSMENT BMD.17.023.DR.P302

LARGE FEATURE TREES

20-35CM GIRTH & 20-25CM

STREET TREES

20-25CM GIRTH

PLEACHED TREES

20-35CM GIRTH

ORNAMENTAL TREES

12-14CM GIRTH

BOUNDARY TREES

12-14CM GIRTH

FORMAL SINGLE SPECIES HEDGE

SHRUB / ORNAMENTAL PLANTING

NATIVE SHRUB PLANTING

NATIVE HEDGE

AMENITY GRASS

WETLAND WILD FLOWER MIX

EMERGENT FLOWERS

WETLAND WILD FLOWER MIX

MARGINAL PLANTING

GREEN ROOF

SHED / SANITARY SOIL OR SIMILAR

CONTOURS FOR PROFILED LANDFORM

FOR CLIMBING AND TRAILING PLANTS REFER TO VERTICAL LANDSCAPE DRAWINGS BMD.17.023.DR.P307 AND P308

LOCATION PLAN

Rev

Description

Date

Purpose of Issue

PLANNING

Bradley Murphy Design Ltd

5 The Courtyard

Hatton Technology Park

Dark Lane

Hatton

Warwickshire

CV35 8XB

t: 01926 676496

e: info@bradleymurphydesign.co.uk

www.bradleymurphydesign.co.uk

Client

PLUTUS ESTATES (WGC) LTD & METROPOLITAN HOUSING TRUST

Project

Broadwater Road, Welwyn Garden City

Drawing Title

Planting Plan - Sheet 4 of 6

DRAWN

CHECKED

APPROVED

DATE

CR

CC

RW

11.01.2018

JOB NO.

SCALE

SHEET SIZE

REVISION

17.023

1:250

A1

Drawing Number

BMD.17.023.DR.P304

BMD

LANDSCAPE DESIGN PLANNING