



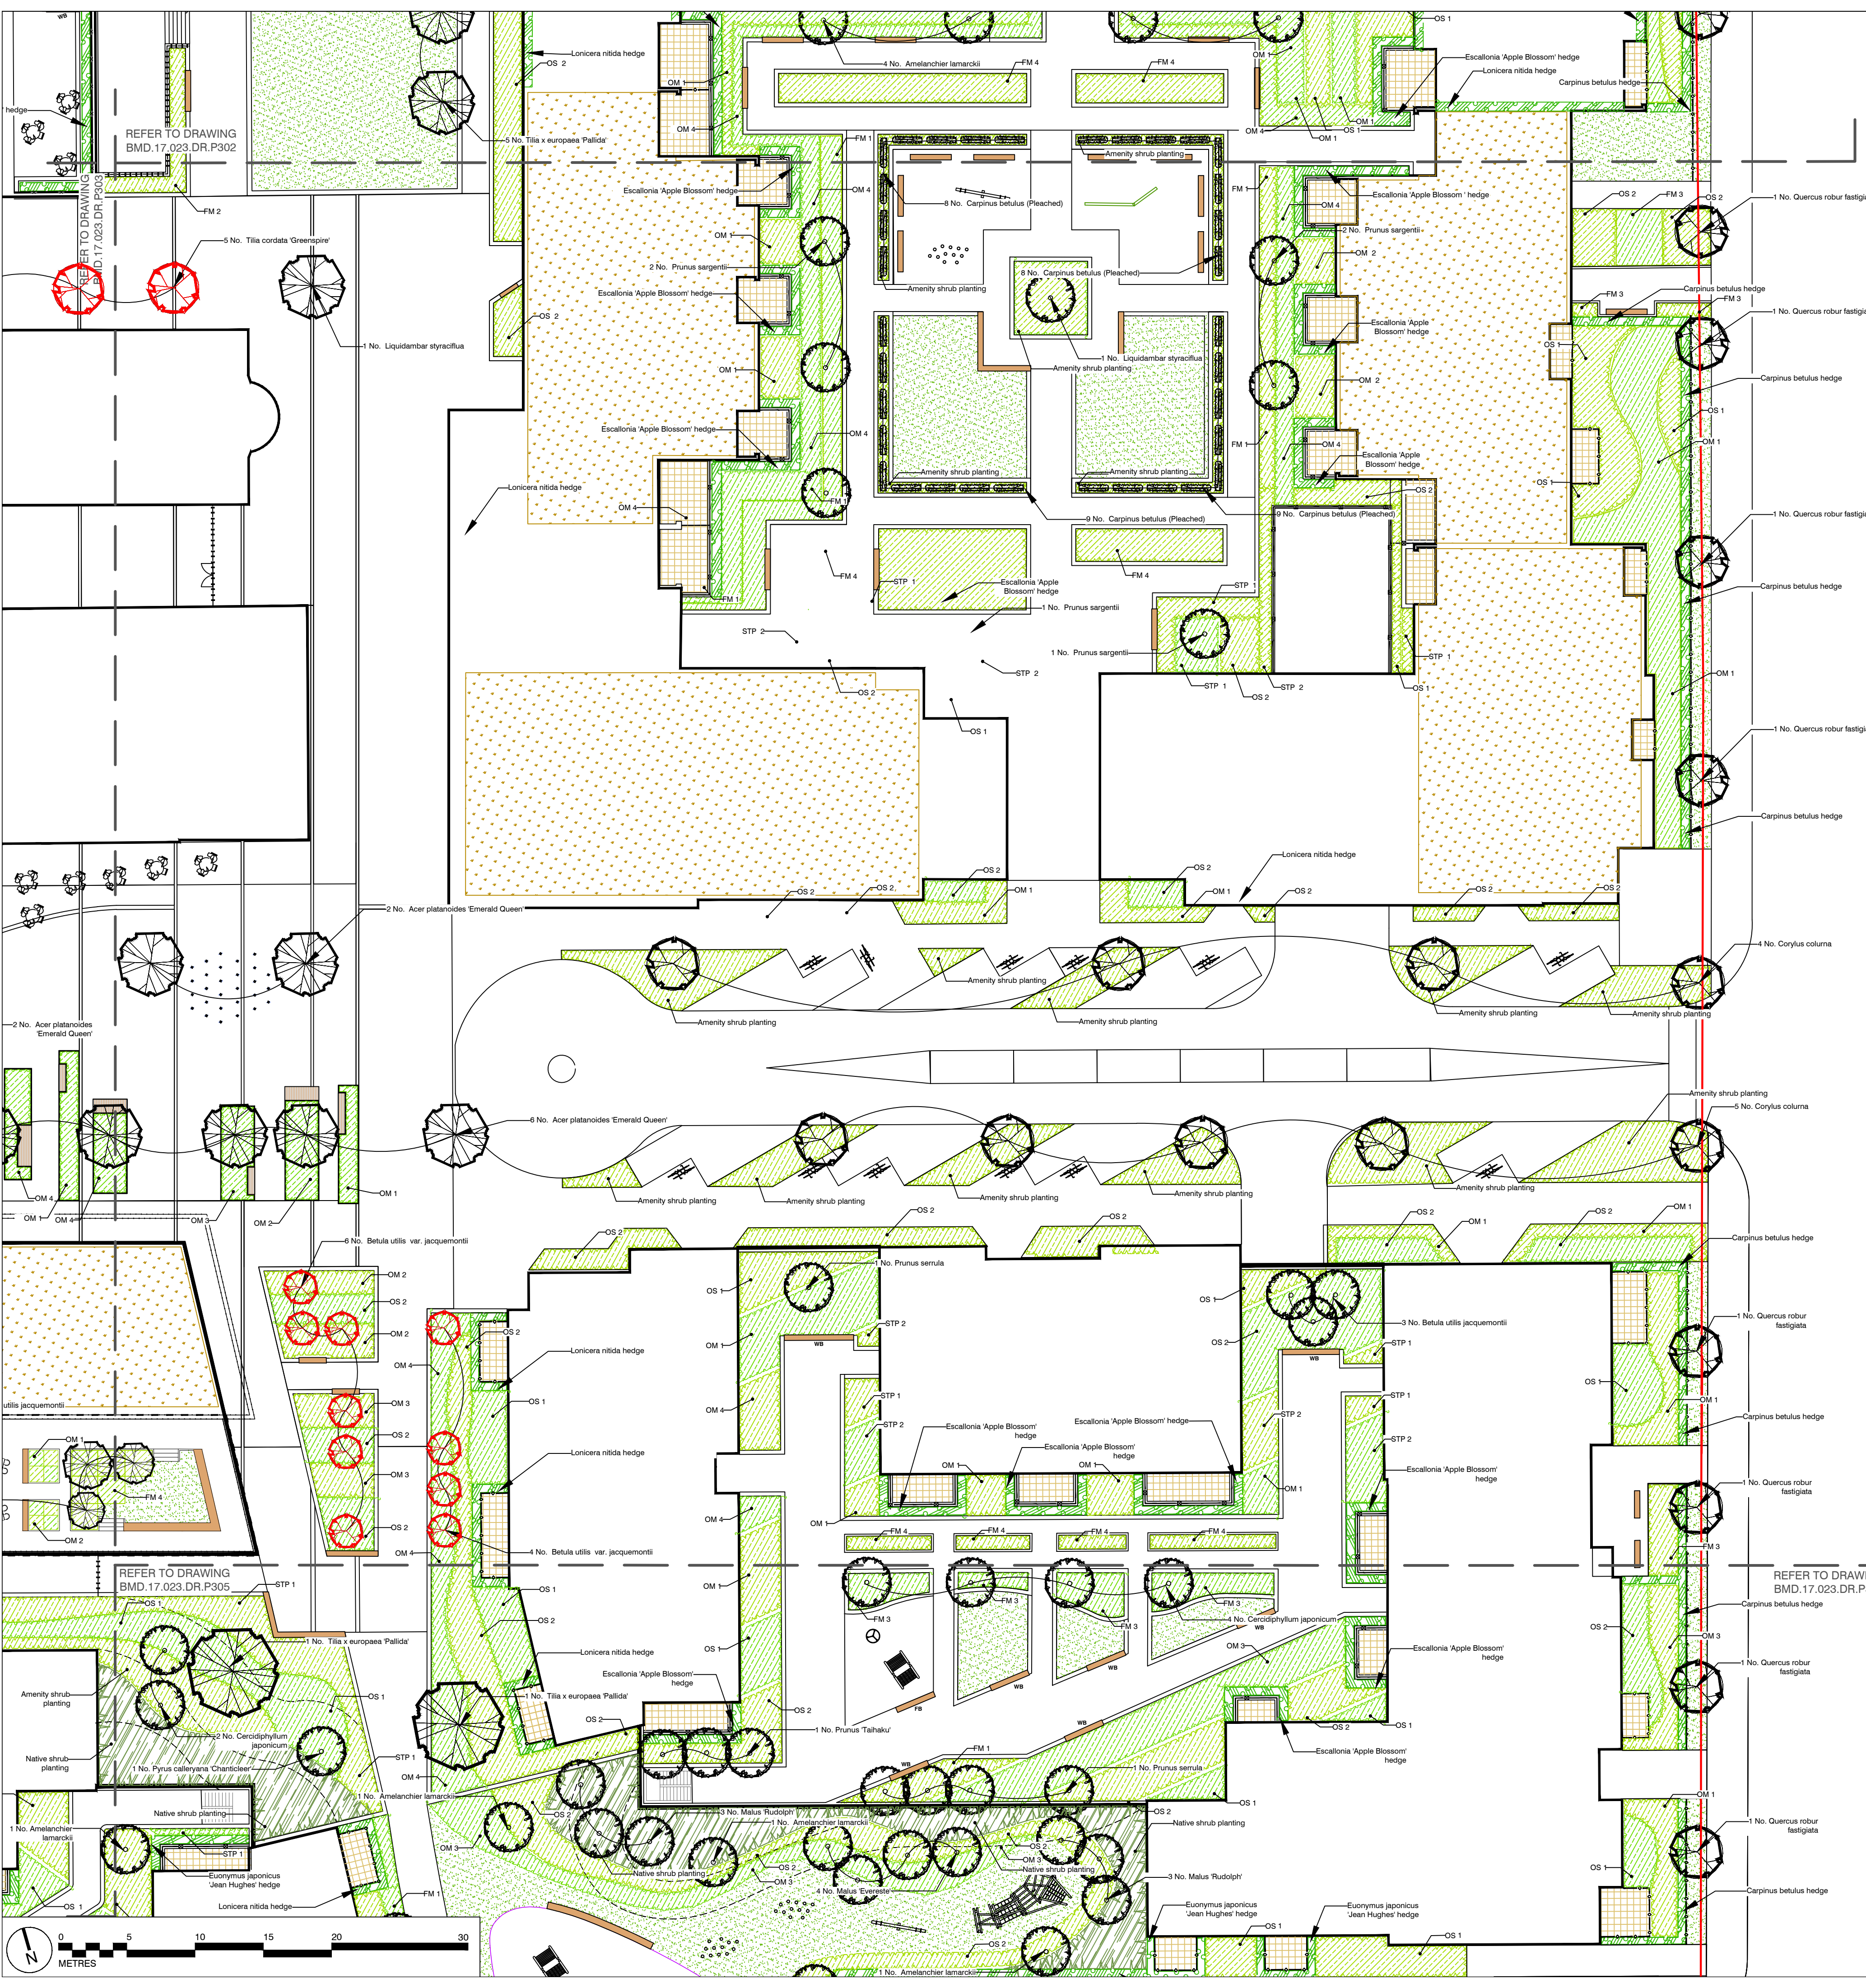

| PLANTING SCHEDULES                                                                              |                                   |                             |                                 |                            |                     |                 |                         |                |                |
|-------------------------------------------------------------------------------------------------|-----------------------------------|-----------------------------|---------------------------------|----------------------------|---------------------|-----------------|-------------------------|----------------|----------------|
| LARGE FEATURE TREES (30-35CM)                                                                   |                                   |                             |                                 |                            |                     |                 |                         |                |                |
| Mix %                                                                                           | Name                              | Form                        | Age/condition or x transplanted | Girth (cm)                 | Overall height (cm) | Clear stem (cm) | Root condition          | Habit          | Density per m² |
| 20                                                                                              | Acer platanoides 'Emerald Queen'  | Semi-mature                 | 4x                              | 30-35                      | 600-650             | 200             | RB                      | Bushy          | 3              |
| 20                                                                                              | Acer platanoides 'Normal'         | Semi-mature                 | 4x                              | 30-35                      | 600-650             | 200             | RB                      | Bushy          | 3              |
| 20                                                                                              | Platanus x hispanica              | Semi-mature                 | 4x                              | 30-35                      | 600-650             | 200             | RB                      | Bushy          | 3              |
| 20                                                                                              | Tilia europaea 'Palida'           | Semi-mature                 | 4x                              | 30-35                      | 600-650             | 200             | RB                      | Bushy          | 3              |
| 15                                                                                              | Quercus robur                     | Semi-mature                 | 4x                              | 30-35                      | 600-650             | 200             | RB                      | Bushy          | 3              |
| PLEACHED TREES (20-25CM)                                                                        |                                   |                             |                                 |                            |                     |                 |                         |                |                |
| Mix %                                                                                           | Name                              | Form                        | Age/condition or x transplanted | Girth (cm)                 | Overall height (cm) | Clear stem (cm) | Root condition          | Habit          | Density per m² |
| 30                                                                                              | Carpinus betulus                  | Planted                     | 4x                              | 20-25                      | 270                 | 120             | RB                      | Bushy          | 3              |
| STREET TREES (20-25CM)                                                                          |                                   |                             |                                 |                            |                     |                 |                         |                |                |
| Mix %                                                                                           | Name                              | Form                        | Age/condition or x transplanted | Girth (cm)                 | Overall height (cm) | Clear stem (cm) | Root condition          | Habit          | Density per m² |
| 20                                                                                              | Acer campestre 'Elate'            | Semi-mature                 | 3x                              | 20-25                      | 500-550             | 200             | RB                      | Bushy          | 3              |
| 20                                                                                              | Acer platanoides 'Normal'         | Semi-mature                 | 3x                              | 20-25                      | 500-550             | 200             | RB                      | Bushy          | 3              |
| 20                                                                                              | Carpinus betulus 'Weir Fortune'   | Semi-mature                 | 3x                              | 20-25                      | 500-550             | 200             | RB                      | Bushy          | 3              |
| 20                                                                                              | Corylus avellana                  | Semi-mature                 | 3x                              | 20-25                      | 500-550             | 200             | RB                      | Bushy          | 3              |
| 20                                                                                              | Prunus sargentii                  | Semi-mature                 | 3x                              | 20-25                      | 500-550             | 200             | RB                      | Bushy          | 3              |
| 20                                                                                              | Quercus robur 'Fastigiata'        | Semi-mature                 | 3x                              | 20-25                      | 500-550             | 200             | RB                      | Bushy          | 3              |
| ORNAMENTAL AND BOUNDARY TREES (12-14CM)                                                         |                                   |                             |                                 |                            |                     |                 |                         |                |                |
| Mix %                                                                                           | Name                              | Form                        | Age/condition or x transplanted | Girth (cm)                 | Overall height (cm) | Clear stem (cm) | Min. no of breaks/stems | Root condition | Habit          |
| 20                                                                                              | Acer campestre 'Elate'            | Heavy Standard              | 3x                              | 12-14                      | 350-425             | 200             | 5                       | RB             | Bushy          |
| 20                                                                                              | Acer platanoides 'Normal'         | Heavy Standard              | 3x                              | 12-14                      | 350-425             | 200             | 5                       | RB             | Bushy          |
| 20                                                                                              | Carpinus betulus 'Weir Fortune'   | Heavy Standard              | 3x                              | 12-14                      | 350-425             | 200             | 5                       | RB             | Bushy          |
| 20                                                                                              | Corylus avellana                  | Heavy Standard              | 3x                              | 12-14                      | 350-425             | 200             | 5                       | RB             | Bushy          |
| 20                                                                                              | Prunus sargentii                  | Heavy Standard              | 3x                              | 12-14                      | 350-425             | 200             | 5                       | RB             | Bushy          |
| 20                                                                                              | Quercus robur 'Fastigiata'        | Heavy Standard              | 3x                              | 12-14                      | 350-425             | 200             | 5                       | RB             | Bushy          |
| HEDGEROWS                                                                                       |                                   |                             |                                 |                            |                     |                 |                         |                |                |
| Mix %                                                                                           | Name                              | Overall height (cm)         | Root condition                  | Habit                      |                     |                 |                         |                |                |
| 20                                                                                              | Carpinus betulus                  | 120                         | Container                       | Bushy                      |                     |                 |                         |                |                |
| 20                                                                                              | Quercus robur                     | 120                         | Container                       | Bushy                      |                     |                 |                         |                |                |
| 20                                                                                              | Prunus sargentii                  | 120                         | Container                       | Bushy                      |                     |                 |                         |                |                |
| 20                                                                                              | Quercus robur                     | 120                         | Container                       | Bushy                      |                     |                 |                         |                |                |
| AMENITY SHRUB PLANTING                                                                          |                                   |                             |                                 |                            |                     |                 |                         |                |                |
| Mix %                                                                                           | Name                              | Overall height / Ø dia (cm) | Root condition                  | Size of container (litres) | Habit               | Breaks          | Density per m²          |                |                |
| 20                                                                                              | Betula utilis 'var. jacquemontii' | 40-60                       | Container                       | 10L                        | Bushy               | 2               | 3                       |                |                |
| 20                                                                                              | Prunus sargentii                  | 40-60                       | Container                       | 10L                        | Bushy               | 2               | 3                       |                |                |
| 20                                                                                              | Quercus robur                     | 40-60                       | Container                       | 10L                        | Bushy               | 2               | 3                       |                |                |
| ORNAMENTAL SHRUB PLANTING 1 (OS 1)                                                              |                                   |                             |                                 |                            |                     |                 |                         |                |                |
| Mix %                                                                                           | Name                              | Overall height / Ø dia (cm) | Root condition                  | Size of container (litres) | Habit               | Breaks          | Density per m²          |                |                |
| 20                                                                                              | Acer platanoides 'Emerald Queen'  | 40-60                       | Container                       | 10L                        | Bushy               | 2               | 3                       |                |                |
| 20                                                                                              | Prunus sargentii                  | 40-60                       | Container                       | 10L                        | Bushy               | 2               | 3                       |                |                |
| 20                                                                                              | Quercus robur                     | 40-60                       | Container                       | 10L                        | Bushy               | 2               | 3                       |                |                |
| ORNAMENTAL SHRUB PLANTING 2 (OS 2)                                                              |                                   |                             |                                 |                            |                     |                 |                         |                |                |
| Mix %                                                                                           | Name                              | Overall height / Ø dia (cm) | Root condition                  | Size of container (litres) | Habit               | Breaks          | Density per m²          |                |                |
| 20                                                                                              | Acer platanoides 'Emerald Queen'  | 40-60                       | Container                       | 10L                        | Bushy               | 2               | 3                       |                |                |
| 20                                                                                              | Prunus sargentii                  | 40-60                       | Container                       | 10L                        | Bushy               | 2               | 3                       |                |                |
| 20                                                                                              | Quercus robur                     | 40-60                       | Container                       | 10L                        | Bushy               | 2               | 3                       |                |                |
| SHADE TOLERANT ORNAMENTAL PLANTING 1 (STP 1)                                                    |                                   |                             |                                 |                            |                     |                 |                         |                |                |
| Mix %                                                                                           | Name                              | Overall height / Ø dia (cm) | Root condition                  | Size of container (litres) | Habit               | Breaks          | Density per m²          |                |                |
| 20                                                                                              | Acer platanoides 'Emerald Queen'  | 40-60                       | Container                       | 10L                        | Bushy               | 2               | 3                       |                |                |
| 20                                                                                              | Prunus sargentii                  | 40-60                       | Container                       | 10L                        | Bushy               | 2               | 3                       |                |                |
| 20                                                                                              | Quercus robur                     | 40-60                       | Container                       | 10L                        | Bushy               | 2               | 3                       |                |                |
| SHADE TOLERANT ORNAMENTAL PLANTING 2 (STP 2)                                                    |                                   |                             |                                 |                            |                     |                 |                         |                |                |
| Mix %                                                                                           | Name                              | Overall height / Ø dia (cm) | Root condition                  | Size of container (litres) | Habit               | Breaks          | Density per m²          |                |                |
| 20                                                                                              | Acer platanoides 'Emerald Queen'  | 40-60                       | Container                       | 10L                        | Bushy               | 2               | 3                       |                |                |
| 20                                                                                              | Prunus sargentii                  | 40-60                       | Container                       | 10L                        | Bushy               | 2               | 3                       |                |                |
| 20                                                                                              | Quercus robur                     | 40-60                       | Container                       | 10L                        | Bushy               | 2               | 3                       |                |                |
| SITE BOUNDARIES                                                                                 |                                   |                             |                                 |                            |                     |                 |                         |                |                |
| OVERALL APPLICATION BOUNDARY                                                                    |                                   |                             |                                 |                            |                     |                 |                         |                |                |
| BUILDING AND PODIUM BOUNDARY                                                                    |                                   |                             |                                 |                            |                     |                 |                         |                |                |
| PROPOSED SOFT LANDSCAPE                                                                         |                                   |                             |                                 |                            |                     |                 |                         |                |                |
| EXISTING TREES                                                                                  |                                   |                             |                                 |                            |                     |                 |                         |                |                |
| LARGE FEATURE TREES                                                                             |                                   |                             |                                 |                            |                     |                 |                         |                |                |
| PLEACHED TREES                                                                                  |                                   |                             |                                 |                            |                     |                 |                         |                |                |
| ORNAMENTAL TREES                                                                                |                                   |                             |                                 |                            |                     |                 |                         |                |                |
| BOUNDARY TREES                                                                                  |                                   |                             |                                 |                            |                     |                 |                         |                |                |
| FORMAL SINGLE SPECIES HEDGE                                                                     |                                   |                             |                                 |                            |                     |                 |                         |                |                |
| SHRUB / ORNAMENTAL PLANTING                                                                     |                                   |                             |                                 |                            |                     |                 |                         |                |                |
| NATIVE SHRUB PLANTING                                                                           |                                   |                             |                                 |                            |                     |                 |                         |                |                |
| NATIVE HEDGE                                                                                    |                                   |                             |                                 |                            |                     |                 |                         |                |                |
| AMENITY GRASS                                                                                   |                                   |                             |                                 |                            |                     |                 |                         |                |                |
| WETLAND WILD FLOWER MIX                                                                         |                                   |                             |                                 |                            |                     |                 |                         |                |                |
| MARGINAL PLANTING                                                                               |                                   |                             |                                 |                            |                     |                 |                         |                |                |
| GREEN ROOF                                                                                      |                                   |                             |                                 |                            |                     |                 |                         |                |                |
| CONTOURS FOR PROFILED LANDFORM                                                                  |                                   |                             |                                 |                            |                     |                 |                         |                |                |
| FOR CLIMBING AND TRAILING PLANTS REFER TO VERTICAL LANDSCAPE DRAWINGS BMD-17.023.DR.307 AND 308 |                                   |                             |                                 |                            |                     |                 |                         |                |                |

| ORNAMENTAL MIX 1 (OM 1) |                                     |          |                                 |            |                     |                 |                |       |                |
|-------------------------|-------------------------------------|----------|---------------------------------|------------|---------------------|-----------------|----------------|-------|----------------|
| Mix %                   | Name                                | Form     | Age/condition or x transplanted | Girth (cm) | Overall height (cm) | Clear stem (cm) | Root condition | Habit | Density per m² |
| 20                      | Abies x grandiflora 'Francis Mason' | Standard | 3x                              | 12-14      | 350-425             | 200             | RB             | Bushy | 3              |
| 20                      | Anemone x hispanica                 | Standard | 3x                              | 12-14      | 350-425             | 200             | RB             | Bushy | 3              |
| 20                      | Artemisia x hispanica               | Standard | 3x                              | 12-14      | 350-425             | 200             | RB             | Bushy | 3              |
| 20                      | Hebe x hispanica                    | Standard | 3x                              | 12-14      | 350-425             | 200             | RB             | Bushy | 3              |
| ORNAMENTAL MIX 2 (OM 2) |                                     |          |                                 |            |                     |                 |                |       |                |
| Mix %                   | Name                                | Form     | Age/condition or x transplanted | Girth (cm) | Overall height (cm) | Clear stem (cm) | Root condition | Habit | Density per m² |
| 20                      | Abies x grandiflora 'Francis Mason' | Standard | 3x                              | 12-14      | 350-425             | 200             | RB             | Bushy | 3              |
| 20                      | Anemone x hispanica                 | Standard | 3x                              | 12-14      | 350-425             | 200             | RB             | Bushy | 3              |
| 20                      | Artemisia x hispanica               | Standard | 3x                              | 12-14      | 350-425             | 200             | RB             | Bushy | 3              |
| 20                      | Hebe x hispanica                    | Standard | 3x                              | 12-14      | 350-425             | 200             | RB             | Bushy | 3              |
| ORNAMENTAL MIX 3 (OM 3) |                                     |          |                                 |            |                     |                 |                |       |                |
| Mix %                   | Name                                | Form     | Age/condition or x transplanted | Girth (cm) | Overall height (cm) | Clear stem (cm) | Root condition | Habit | Density per m² |
| 20                      | Abies x grandiflora 'Francis Mason' | Standard | 3x                              | 12-14      | 350-425             | 200             | RB             | Bushy | 3              |
| 20                      | Anemone x hispanica                 | Standard | 3x                              | 12-14      | 350-425             | 200             | RB             | Bushy | 3              |
| 20                      | Artemisia x hispanica               | Standard | 3x                              | 12-14      | 350-425             | 200             | RB             | Bushy | 3              |
| 20                      | Hebe x hispanica                    | Standard | 3x                              | 12-14      | 350-425             | 200             | RB             | Bushy | 3              |
| ORNAMENTAL MIX 4 (OM 4) |                                     |          |                                 |            |                     |                 |                |       |                |
| Mix %                   | Name                                | Form     | Age/condition or x transplanted | Girth (cm) | Overall height (cm) | Clear stem (cm) | Root condition | Habit | Density per m² |
| 20                      | Abies x grandiflora 'Francis Mason' | Standard | 3x                              | 12-14      | 350-425             | 200             | RB             | Bushy | 3              |
| 20                      | Anemone x hispanica                 | Standard | 3x                              | 12-14      | 350-425             | 200             | RB             | Bushy | 3              |
| 20                      | Artemisia x hispanica               | Standard | 3x                              | 12-14      | 350-425             | 200             | RB             | Bushy | 3              |
| 20                      | Hebe x hispanica                    | Standard | 3x                              | 12-14      | 350-425             | 200             | RB             | Bushy | 3              |
| FEATURE MIX 1 (FM 1)    |                                     |          |                                 |            |                     |                 |                |       |                |
| Mix %                   | Name                                | Form     | Age/condition or x transplanted | Girth (cm) | Overall height (cm) | Clear stem (cm) | Root condition | Habit | Density per m² |
| 20                      | Abies x grandiflora 'Francis Mason' | Standard | 3x                              | 12-14      | 350-425             | 200             | RB             | Bushy | 3              |
| 20                      | Anemone x hispanica                 | Standard | 3x                              | 12-14      | 350-425             | 200             | RB             | Bushy | 3              |
| 20                      | Artemisia x hispanica               | Standard | 3x                              | 12-14      | 350-425             | 200             | RB             | Bushy | 3              |
| 20                      | Hebe x hispanica                    | Standard | 3x                              | 12-14      | 350-425             | 200             | RB             | Bushy | 3              |
| FEATURE MIX 2 (FM 2)    |                                     |          |                                 |            |                     |                 |                |       |                |
| Mix %                   | Name                                | Form     | Age/condition or x transplanted | Girth (cm) | Overall height (cm) | Clear stem (cm) | Root condition | Habit | Density per m² |
| 20                      | Abies x grandiflora 'Francis Mason' | Standard | 3x                              | 12-14      | 350-425             | 200             | RB             | Bushy | 3              |
| 20                      | Anemone x hispanica                 | Standard | 3x                              | 12-14      | 350-425             | 200             | RB             | Bushy | 3              |
| 20                      | Artemisia x hispanica               | Standard | 3x                              | 12-14      | 350-425             | 200             | RB             | Bushy | 3              |
| 20                      | Hebe x hispanica                    | Standard | 3x                              | 12-14      | 350-425             | 200             | RB             | Bushy | 3              |
| 20                      | Hebe x hispanica                    | Standard | 3x                              | 12-14      | 35                  |                 |                |       |                |

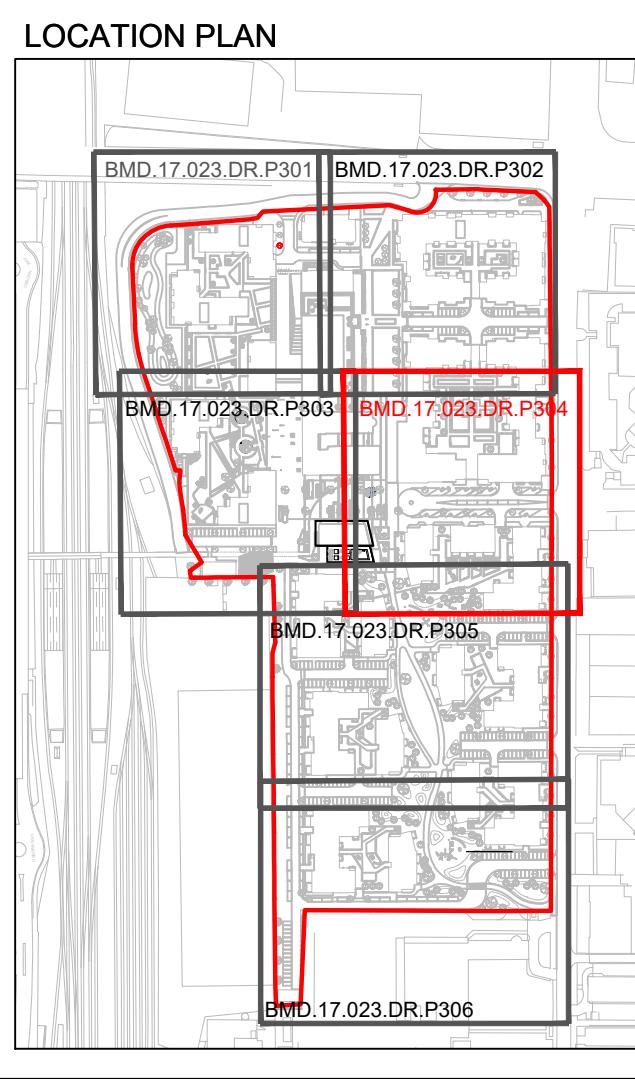

This drawing is the property of Bradley Murphy Design Ltd. Copyright is reserved by them and the drawing is issued on the condition that it is not copied, reproduced, retained nor disclosed to any unauthorized person either wholly or in part without the consent of Bradley Murphy Design Ltd.

NOTES

- THIS DRAWING IS BASED ON BMD DRAWING BMD 17.023 DR P100 OVERALL GENERAL ARRANGEMENT
- THIS DRAWING SHOULD BE READ IN CONJUNCTION WITH ALL OTHER LANDSCAPE DRAWINGS SUBMITTED AS PART OF THE OVERALL APPLICATION
- THIS DRAWING IS NOT INTENDED FOR CONSTRUCTION
- DO NOT SCALE FROM THIS DRAWING
- ANY DISCREPANCIES WITHIN THIS DRAWING OR BETWEEN THIS DRAWING AND ANY OTHER INFORMATION IS TO BE REPORTED TO BMD FOR CLARIFICATION
- THIS PLANNING APPLICATION HAS BEEN CO-ORDINATED WITH NETWORK RAIL APPLICATION N6/2013/2305/MA
- TREE HANDLING AND PLANTING TO BS 8345:2014 TREES: FROM NURSERY TO INDEPENDENCE IN THE LANDSCAPE RECOMMENDATIONS

FOR CLIMBING AND TRAILING PLANTS REFER TO VERTICAL LANDSCAPE DRAWINGS BMD 17.023 DR 307 AND 308

LOCATION PLAN

Rev Description Date

Purpose of Issue

**PLANNING**

Bradley Murphy Design Ltd  
5 The Courtyard  
Hatton Technology Park  
Dark Lane  
Hatton  
Warwickshire  
CV35 8XB

t: 01926 676496  
e: info@bradleymurphydesign.co.uk  
www.bradleymurphydesign.co.uk

Client

**PLUTUS ESTATES (WGC) LTD & METROPOLITAN HOUSING TRUST**

Project

Broadwater Road, Welwyn Garden City

Drawing Title

Planting Plan - Sheet 4 of 6

Drawn CR Checked CC Approved RW Date 11.01.2018

Job No. 17.023 Scale 1:250 Sheet Size A1 Revision

Drawing Number BMD 17.023 DR P304

**B**