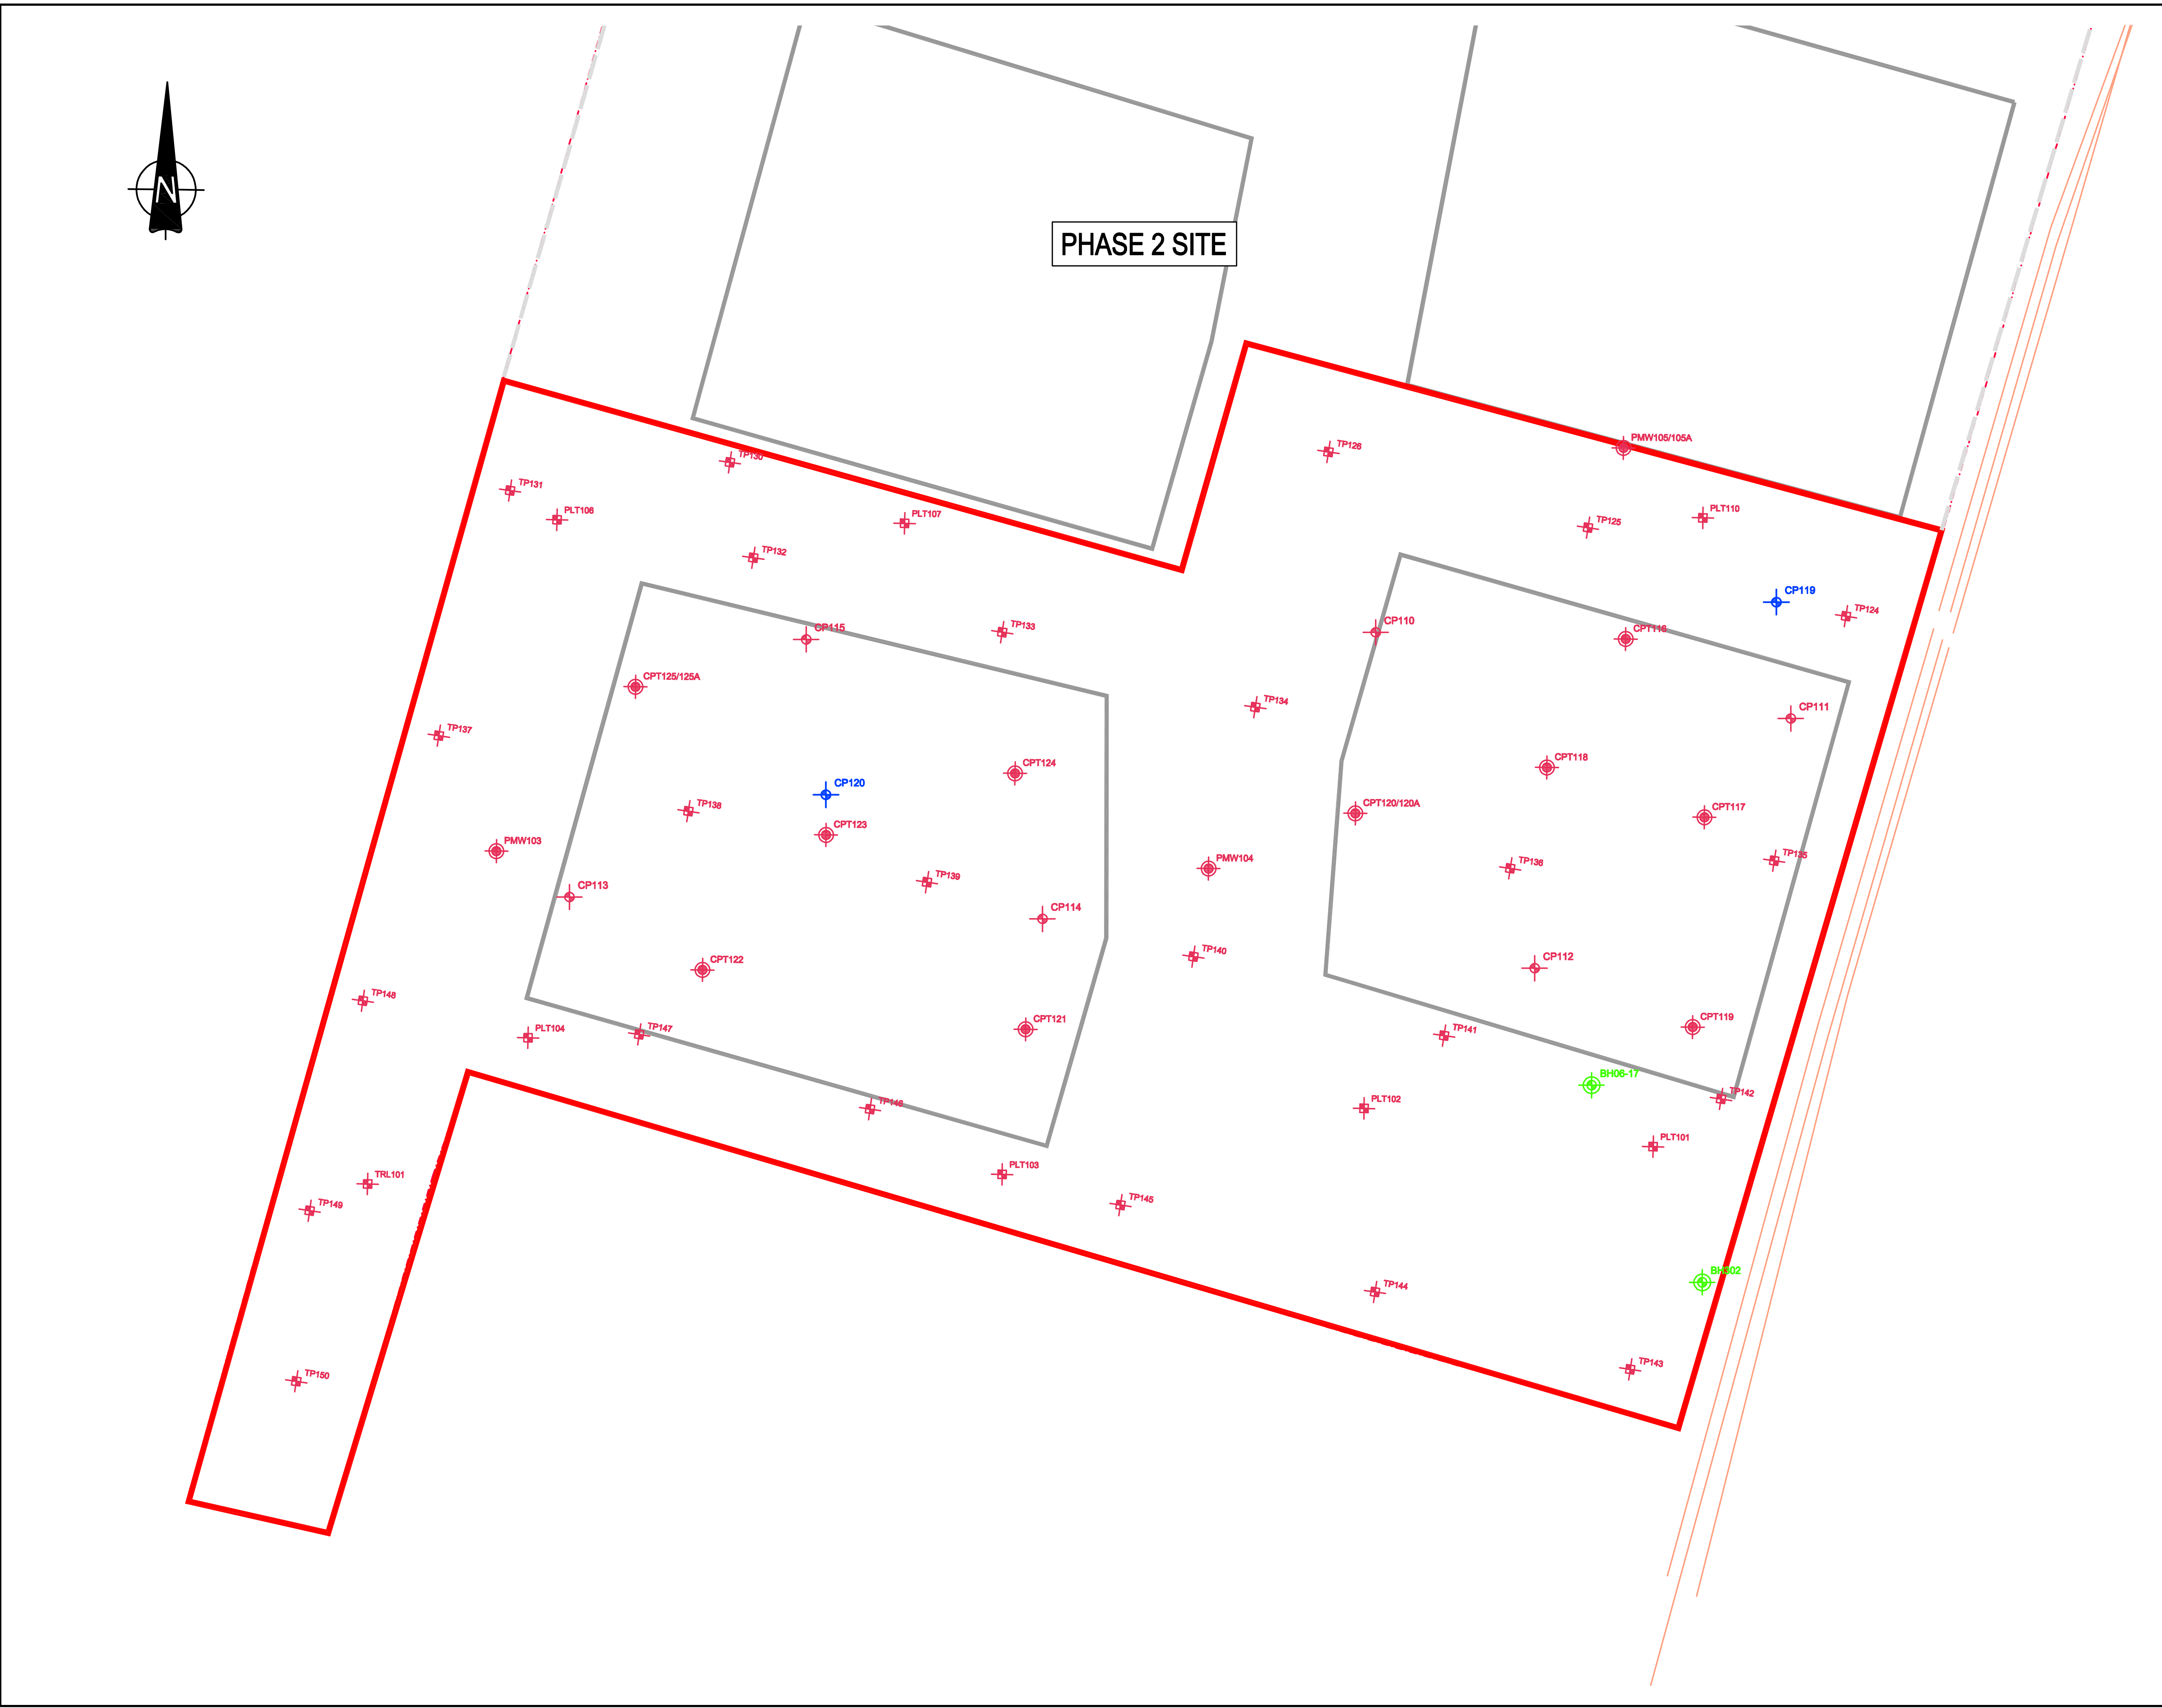

GENERAL NOTES:

1. THIS DRAWING IS TO BE READ IN CONJUNCTION WITH ALL RELEVANT ARCHITECTS AND ENGINEERS DRAWINGS AND SPECIFICATIONS.
2. DO NOT SCALE THIS DRAWING. ANY AMBIGUITIES, OMISSIONS AND ERRORS ON DRAWINGS SHALL BE BROUGHT TO THE ENGINEERS ATTENTION IMMEDIATELY. ALL DIMENSIONS MUST BE CHECKED / VERIFIED ON SITE.
3. ALL DIMENSIONS ARE IN MILLIMETRES UNLESS NOTED OTHERWISE.
4. FOR GENERAL NOTES REFER TO DRAWING.

KEY

- CP — CABLE PERCUSSION BOREHOLE LOCATION
- CPT — CONE PENETRATION TEST LOCATION
- PMW — PILING MONITORING WELL LOCATION
- TP — MACHINE EXCAVATED TRIAL PIT LOCATION
- PLT
- TT — TRIAL TRENCH LOCATION
- TRL — TRL PROBE LOCAITON
- EXISTING ENVIRONMENTAL MONITORING WELL LOCATION
- DCS — DYNAMIC CONTINUOUS SAMPLING BOREHOLE LOCATION
- CP — CABLE PERCUSSIVE BOREHOLE (PHASE 2 WORKINGS)
- APPROXIMATE EXTENT OF PHASE 2 WORKINGS
- PHASE 1 SITE LOCATION BOUNDARY

Rev:	Description:	Date:	By:	Chkd:
P02	BOREHOLE LOCATION UPDATED	10/05/19	DG	LM
P01	STAGE 4 ISSUE	23/08/18	FD	AS
T01	STAGE 3 ISSUE	06/07/18	NMH	AS

curtins
40 Compton Street, London, EC1V 0BD
020 7324 2240
london@curtins.com
www.curtins.com

Civils & Structures • Transport Planning • Environmental • Infrastructure • Geotechnical • Conservation & Heritage • Principal Designer
Birmingham • Bristol • Cambridge • Cardiff • Douglas • Dublin • Edinburgh • Glasgow • Kendal • Leeds • Liverpool • London • Manchester • Nottingham

Status: APPROVED AND ACCEPTED - STAGE 4 | A4

Project: SHREDDEN WHEAT, METROPOLITAN

Drg Title: EXPLORATORY HOLE LOCATION PLAN PHASE 1

Size:	Date:	Drawn By:	Designed By:	Checked By:
A0	06/07/18	DG	DG	ML
Scale: NTS				

Project No:	Originator:	Volume:	Level:	Type:	Role:	Category / Number:	Rev:
067358	CUR	01	XX	DR	GE	04001	P02

\\efs02\Projects\Environmental Jobs\PROJECT FILES\work for Dan\Shredded Wheat Drawings\